Path (um)

Sinks

Issues

Pond

134054

2000

54636

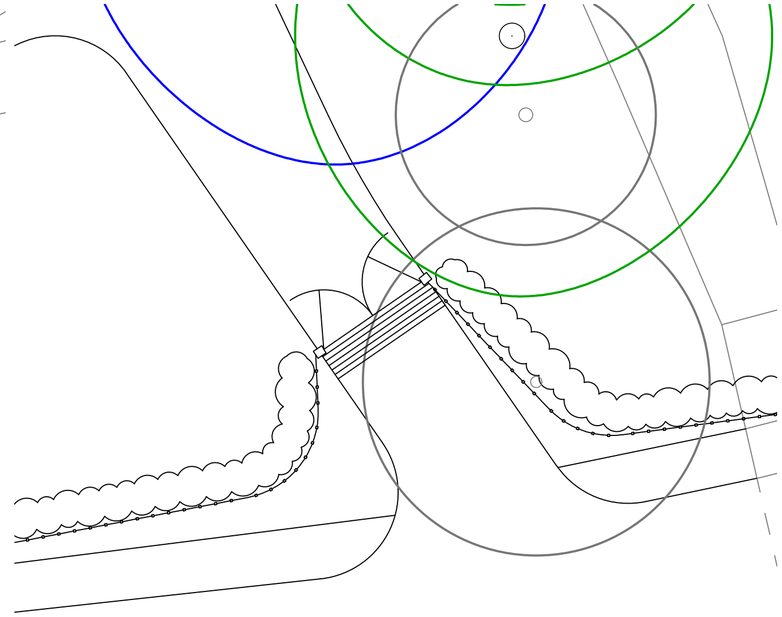

ENTRANCE PLAN EXTRACT
SCALE 1:100

0 1 2 3 4 5m
1:100

PROPOSED VISIBILITY SPLAY
SCALE 1:500

0 5 10 15 20 25m
1:500

Notes:

1. Notes

REV: DESCRIPTION: BY: DATE:

© All works copyright of Black Barn Architecture

This drawing has been produced for Mr Hull for in relation to Longridge Road and prepared solely for the status indicated. It is not for use by any other person or for any other purpose.

STATUS:
Stage 3 - Spatial Coordination

BLACK BARN ARCHITECTURE
Planning, Design & Architectural Consultants

SITE:
Longridge Road
Hurst Green
Lancashire
BB7 9QP

CLIENT:
Mr Hull

JOB TITLE :
Hazel-Mere

DRAWING TITLE :
Proposed Visability Splay

DATE:	DRAWN:	CHECKED:	PAPER SIZE:
05/11/24	CR	MS	A2 (594 x 420mm)
JOB NO:	DRAWING NO:		REVISION:
BBA_232	P04		A