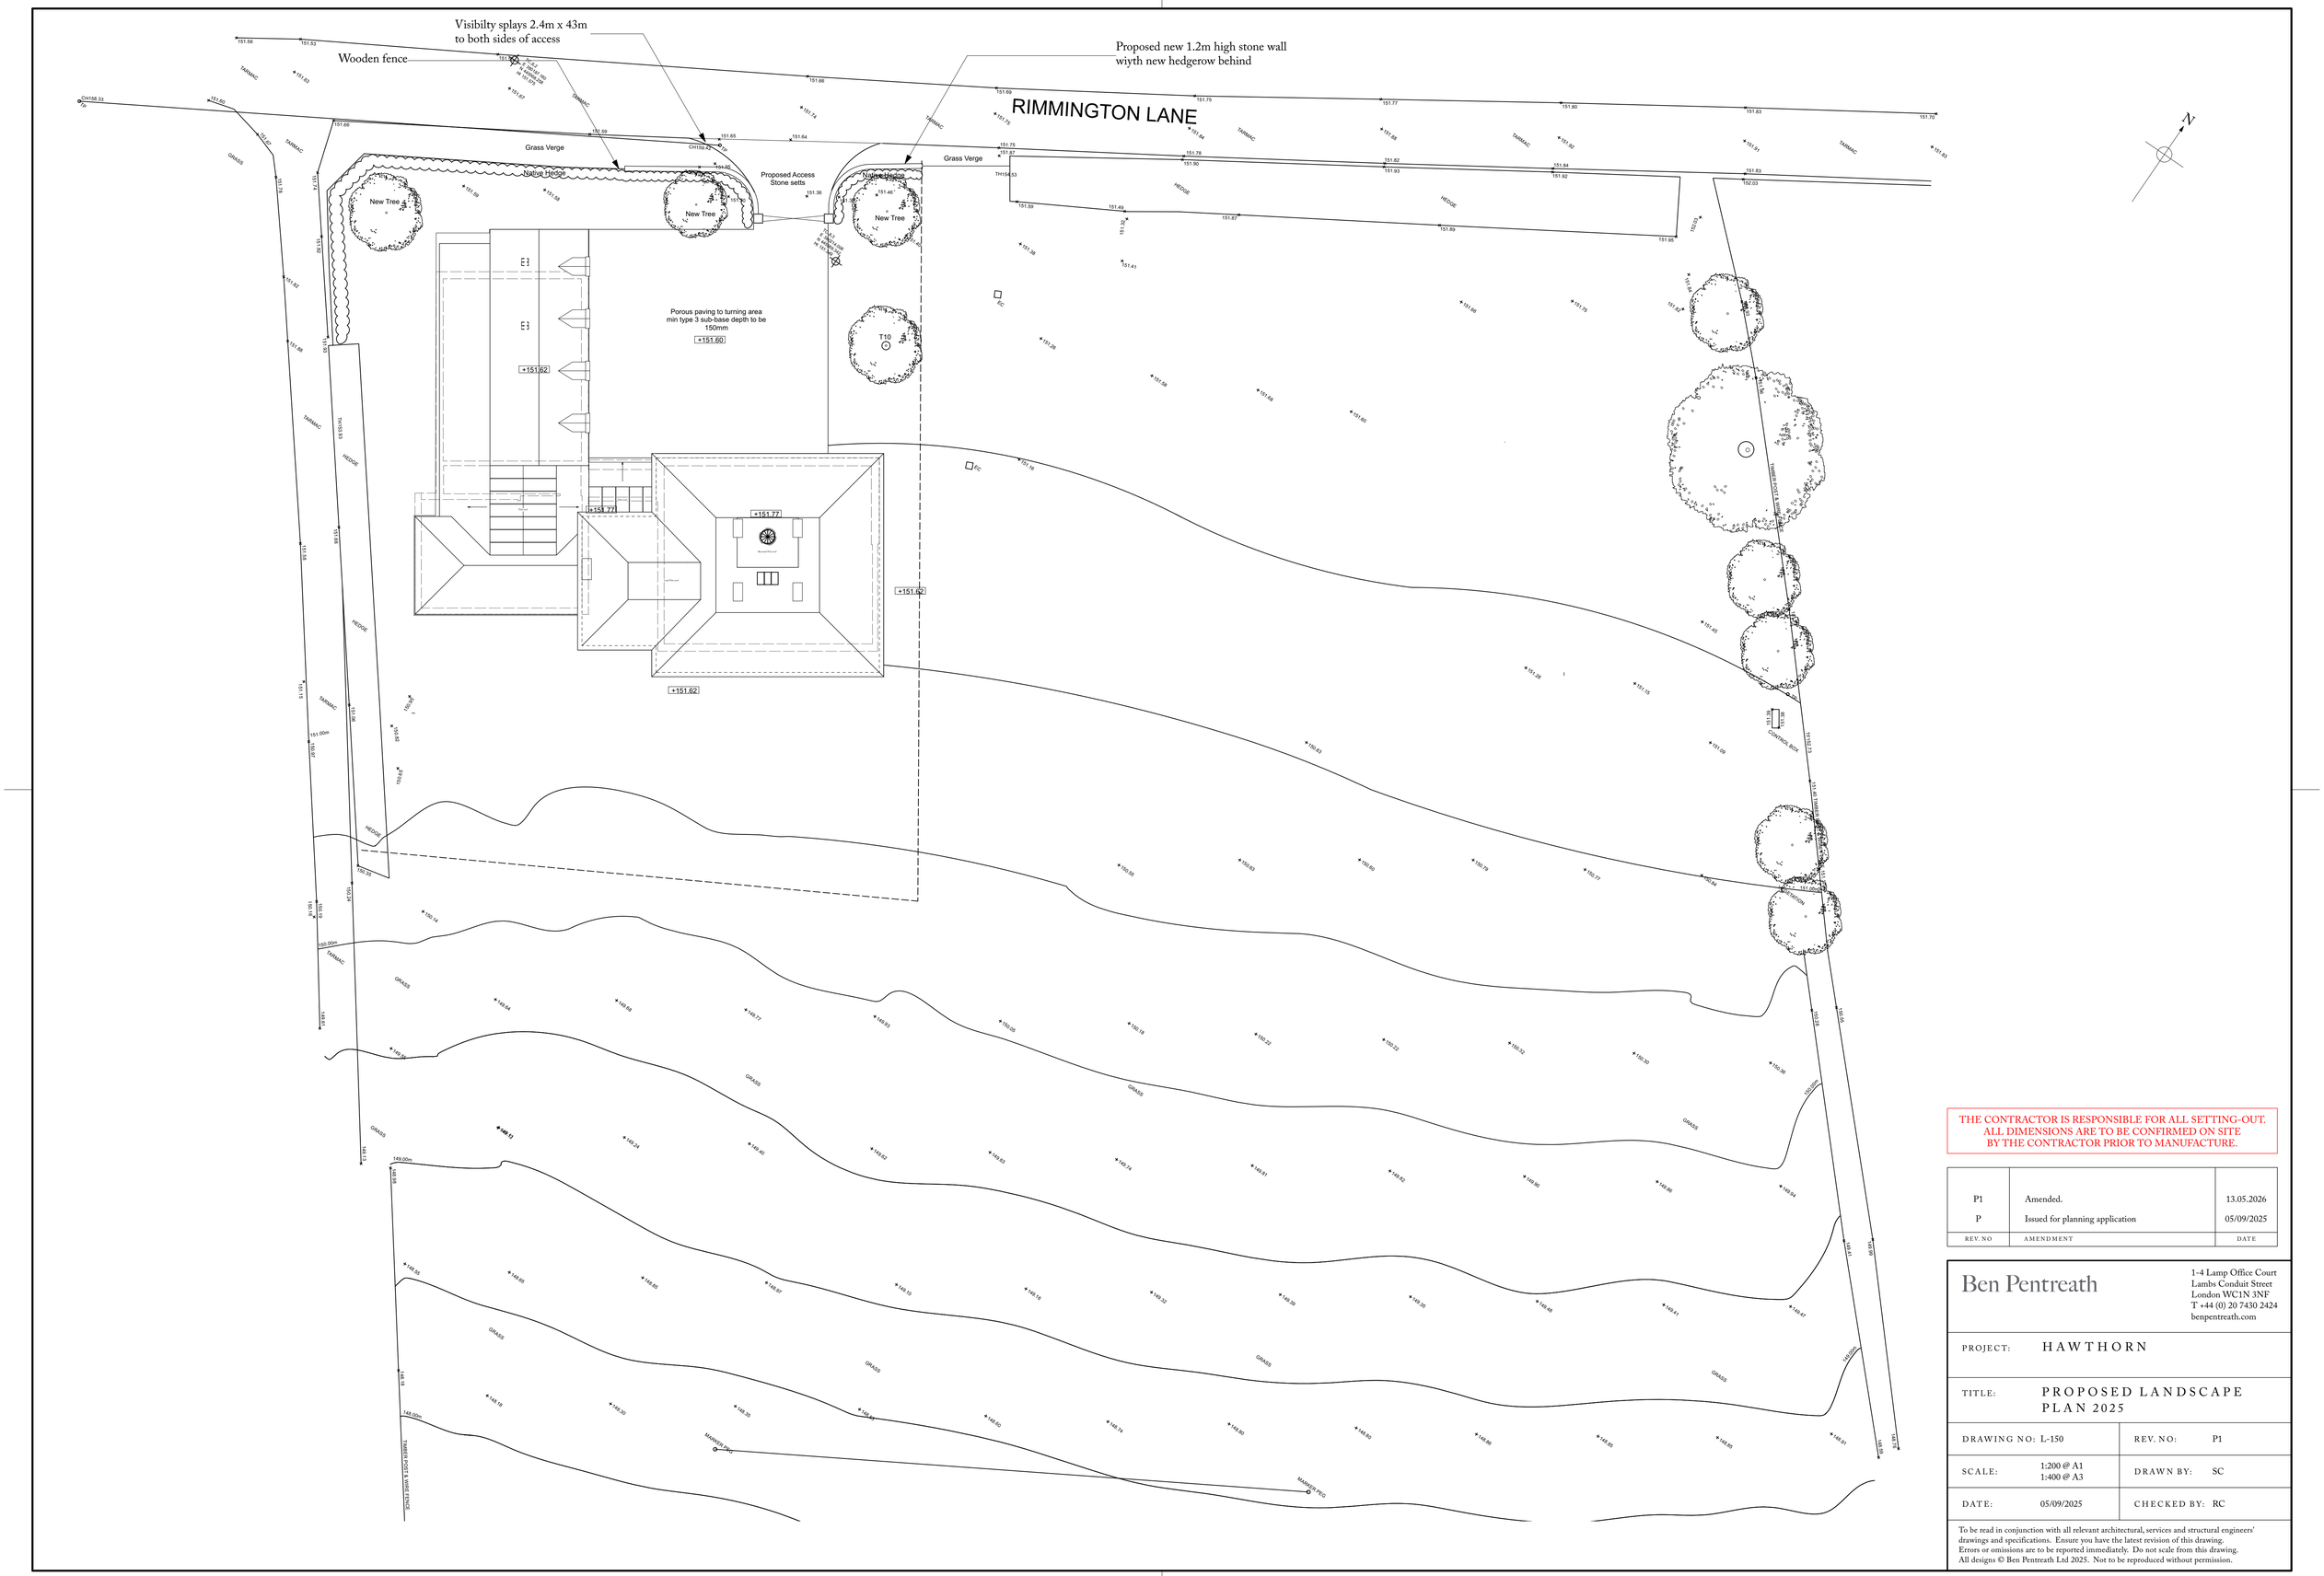

THE CONTRACTOR IS RESPONSIBLE FOR ALL SETTING-OUT.
ALL DIMENSIONS ARE TO BE CONFIRMED ON SITE
BY THE CONTRACTOR PRIOR TO MANUFACTURE.

REV. NO	AMENDMENT	DATE
P1	Amended.	13.05.2026
P	Issued for planning application	05/09/2025

Ben Pentreath

1-4 Lamp Office Court
Lambs Conduit Street
London WC1N 3NF
T +44 (0) 20 7430 2424
benpentreath.com

PROJECT:	HAWTHORN		
TITLE:	PROPOSED LANDSCAPE PLAN 2025		
DRAWING NO:	L-150	REV. NO:	P1
SCALE:	1:200 @ A1 1:400 @ A3	DRAWN BY:	SC
DATE:	05/09/2025	CHECKED BY:	RC

To be read in conjunction with all relevant architectural, services and structural engineers' drawings and specifications. Ensure you have the latest revision of this drawing.
Errors or omissions are to be reported immediately. Do not scale from this drawing.
All designs © Ben Pentreath Ltd 2025. Not to be reproduced without permission.