0 2 4 6m

1:100 scale

This drawing is to be read in conjunction with all relevant Architect, consultants' and specialists' drawings and specifications. The Architect is to be notified of any discrepancies before proceeding. Do not scale from this drawing. All dimensions and levels are to be checked on site. This drawing is subject to copyright. All work carried out before Planning and Building Permission has been granted is at the contractor/clients risk.

Note: proposed drawing based on OS dwg information. All illustrated dimensions are approximate and all site dimensions are to be checked on site and subject to site survey.

Proposed North West Facing Elevation Scale 1:100

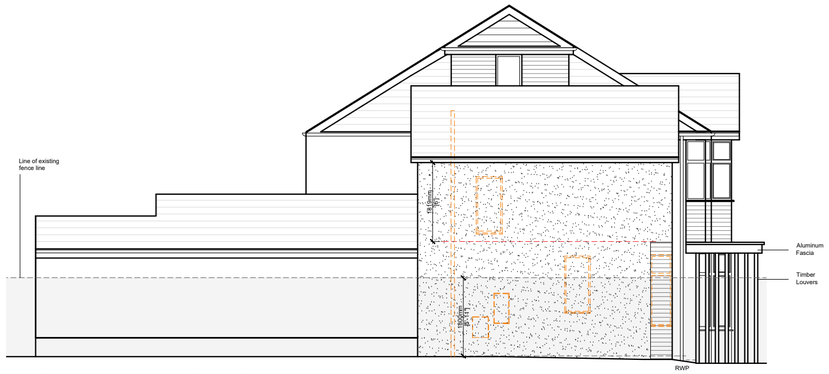

Proposed North East Facing Elevation Scale 1:100

Proposed South East Facing Elevation Scale 1:100

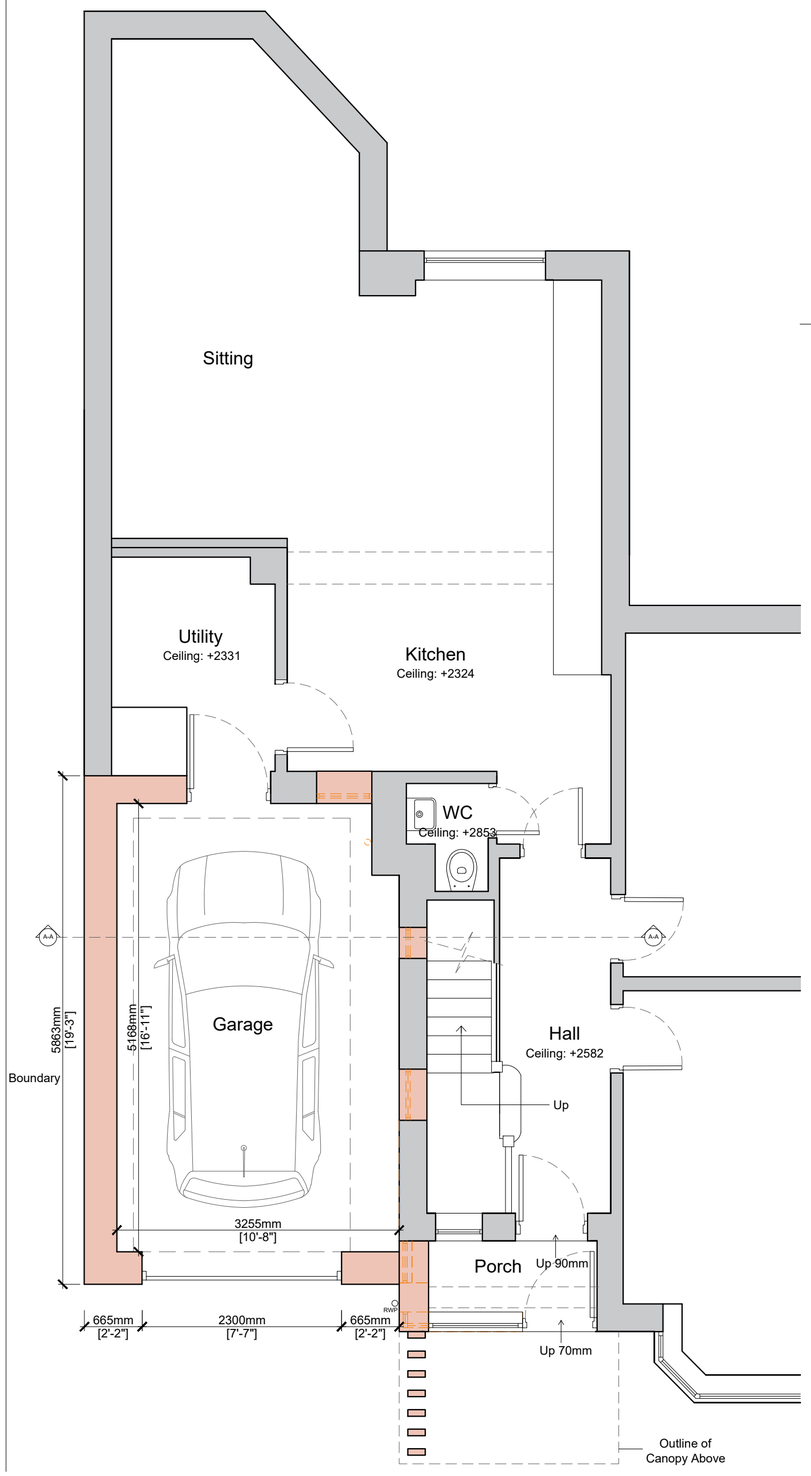

Proposed Part Ground Floor Plan Scale 1:50

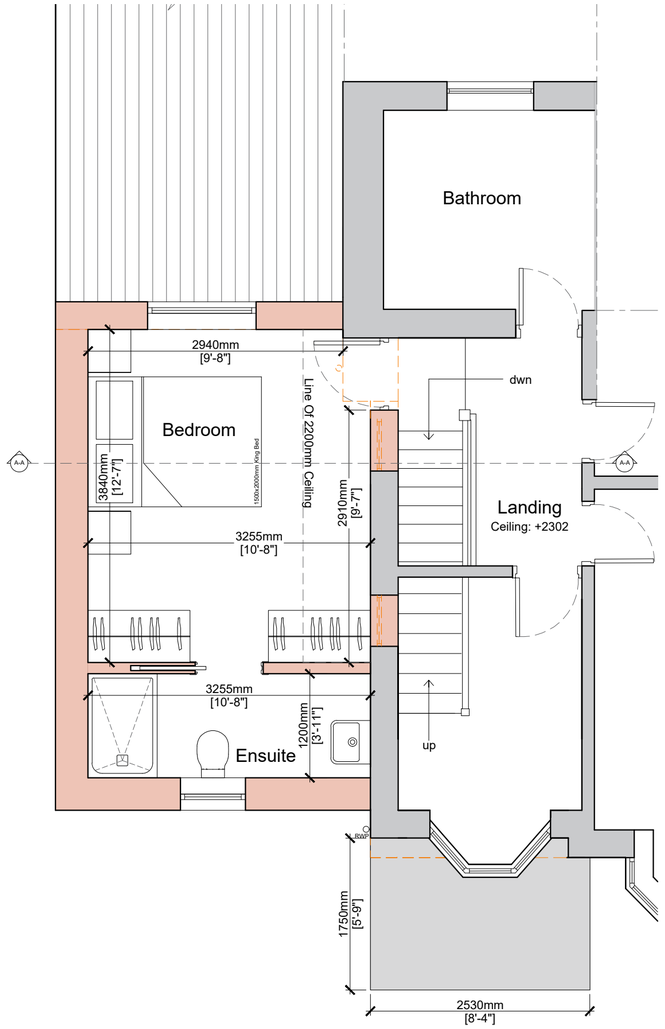

Proposed Part First Floor Plan Scale 1:50

Client
Mr Ousby

Job Title
Proposed Side Extension
22 Clitheroe Road
Whalley

Drawing Title
Proposed Plans and Elevations

PLANNING STATUS

Scale	Date	Drawn
1:50/100 @A2	Sep 2025	CC

SUNDERLAND PEACOCK ARCHITECTS
SUNDERLAND PEACOCK & ASSOCIATES LTD.
HAZELMERE, PIMLICO ROAD, CLITHEROE
LANCASHIRE, BB7 2AG
T 01200 423178 F 01200 427328
E info@sunderlandpeacock.com
www.sunderlandpeacock.com

7248 - P02