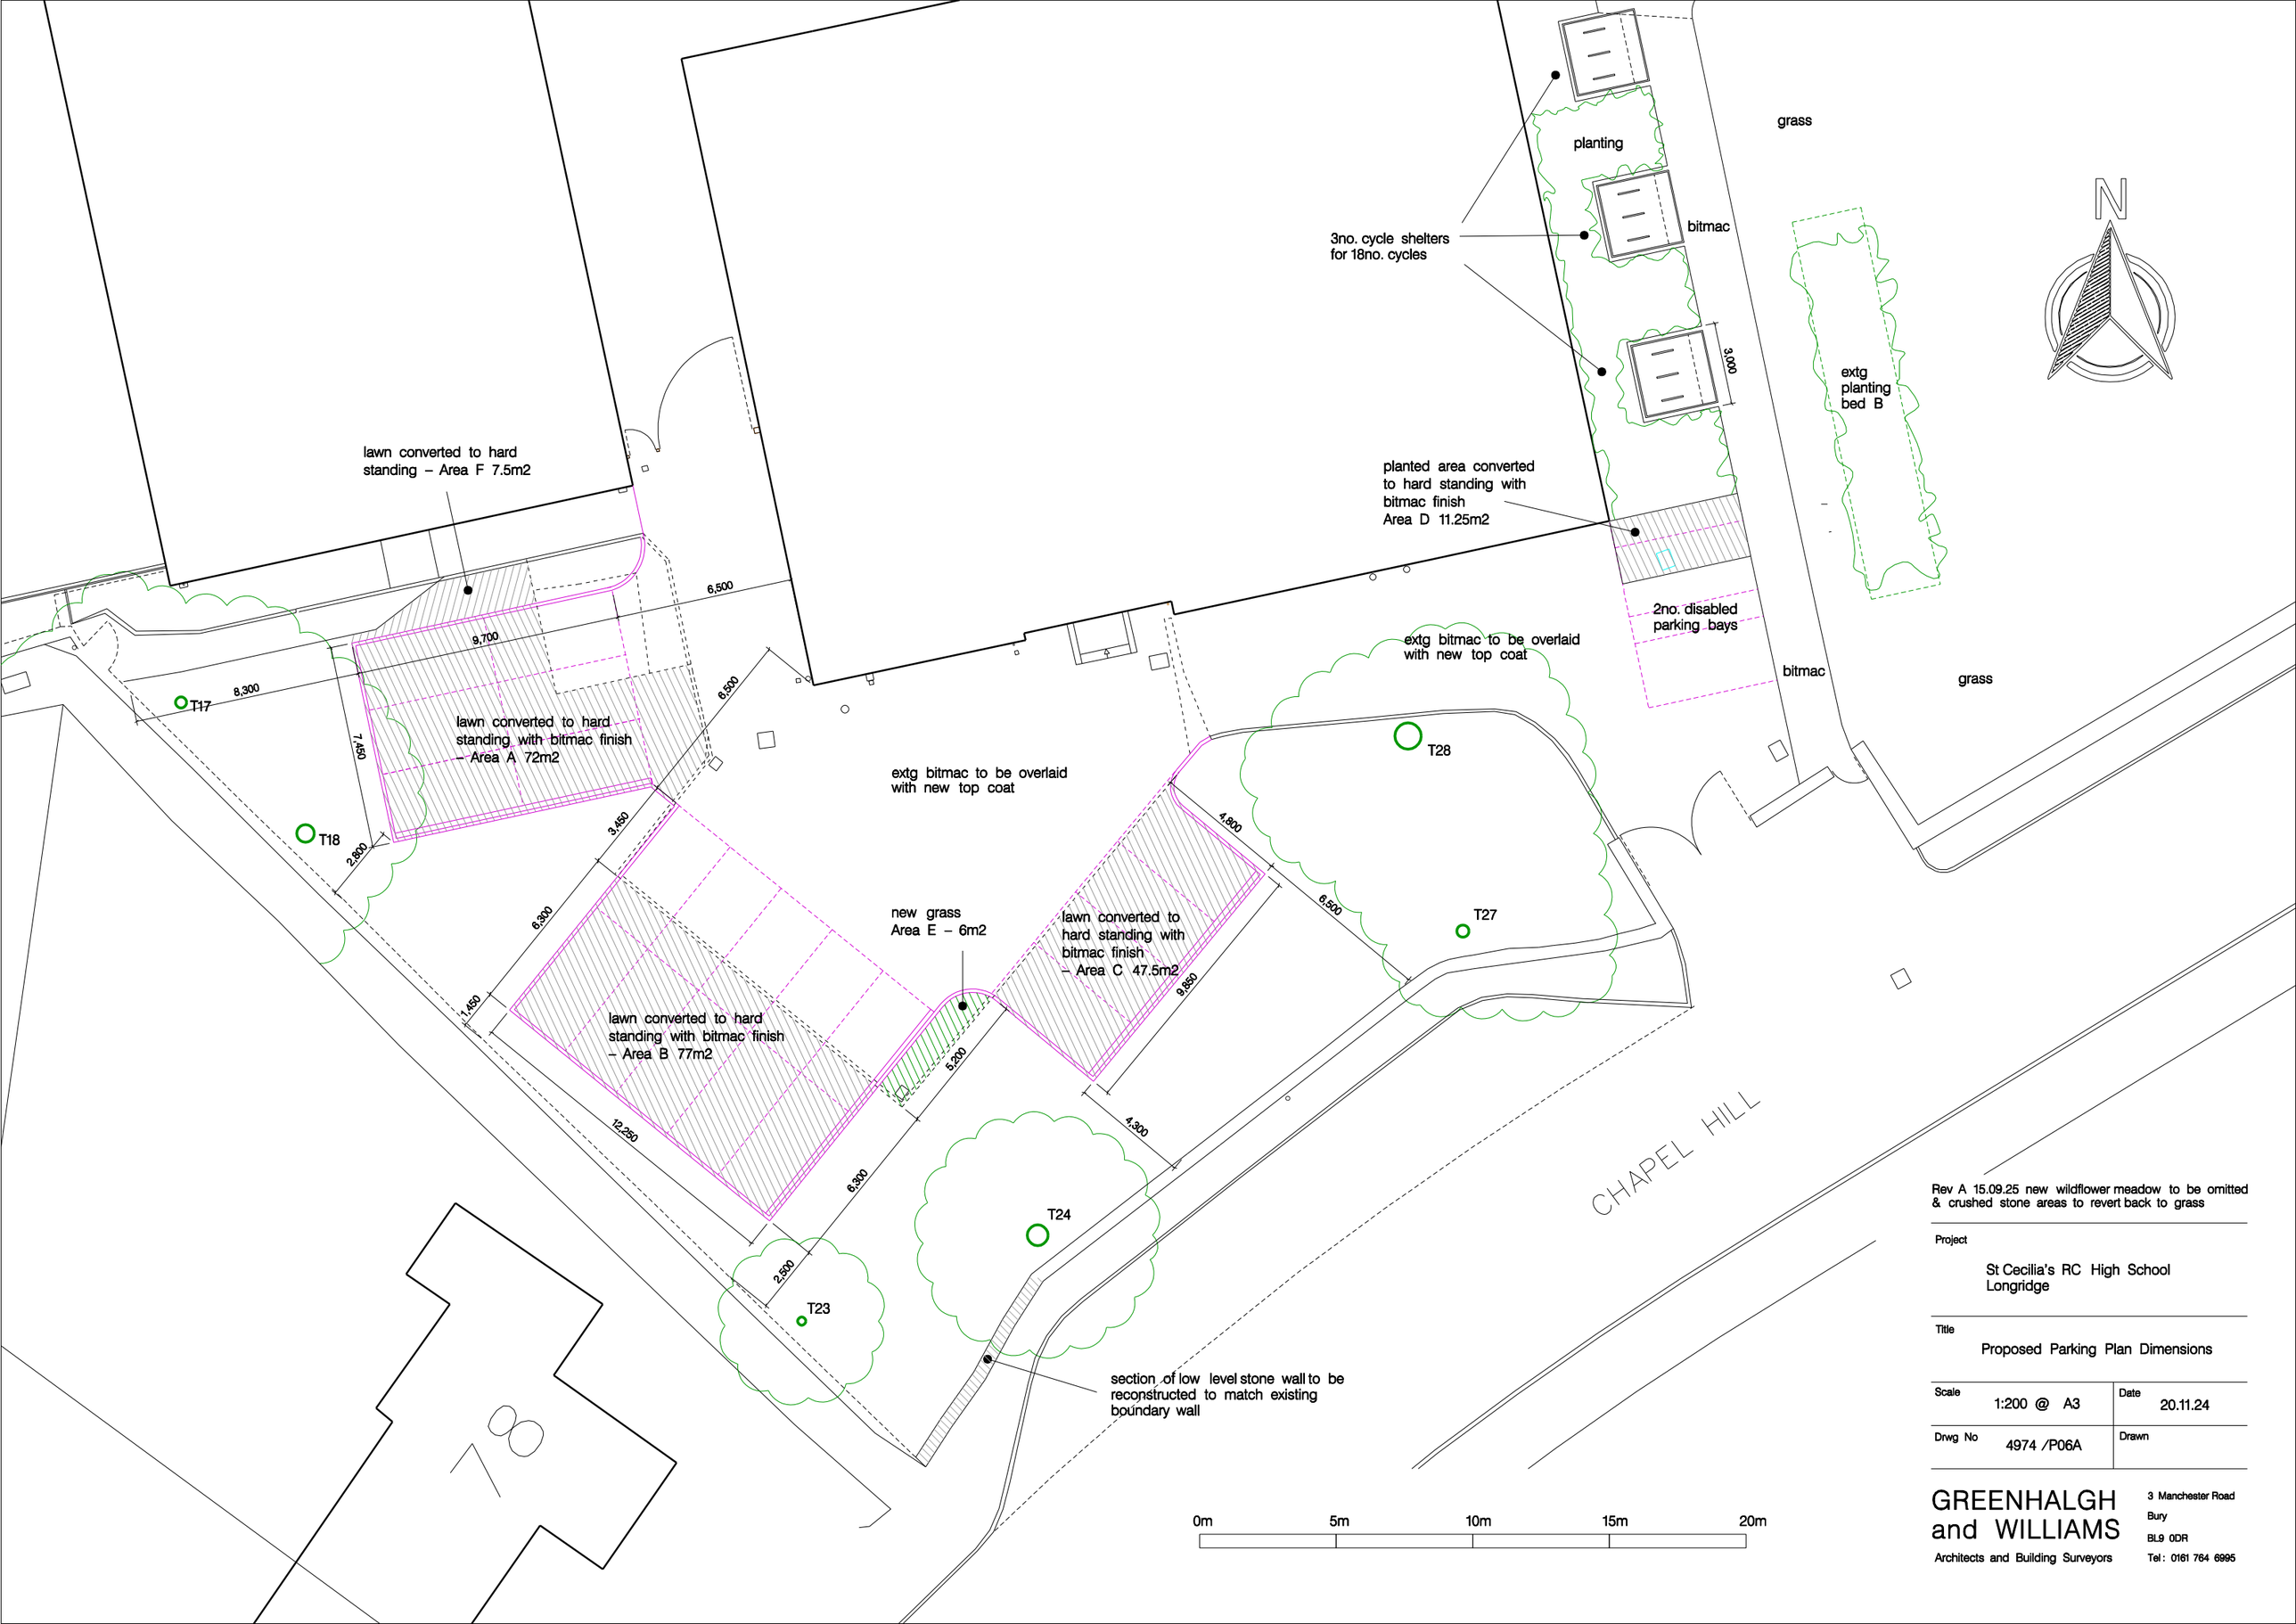

Rev A 15.09.25 new wildflower meadow to be omitted & crushed stone areas to revert back to grass

Project

St Cecilia's RC High School
Longridge

Title

Proposed Parking Plan Dimensions

Scale	1:200 @ A3	Date	20.11.24
Drwg No	4974 /P06A	Drawn	

GREENHALGH and WILLIAMS
Architects and Building Surveyors

3 Manchester Road
Bury
BL9 0DR
Tel : 0161 764 6995