EXISTING SITE PLAN

10 HIGHFIELD DRIVE - LONGRIDGE - PRESTON - PR3 3SN

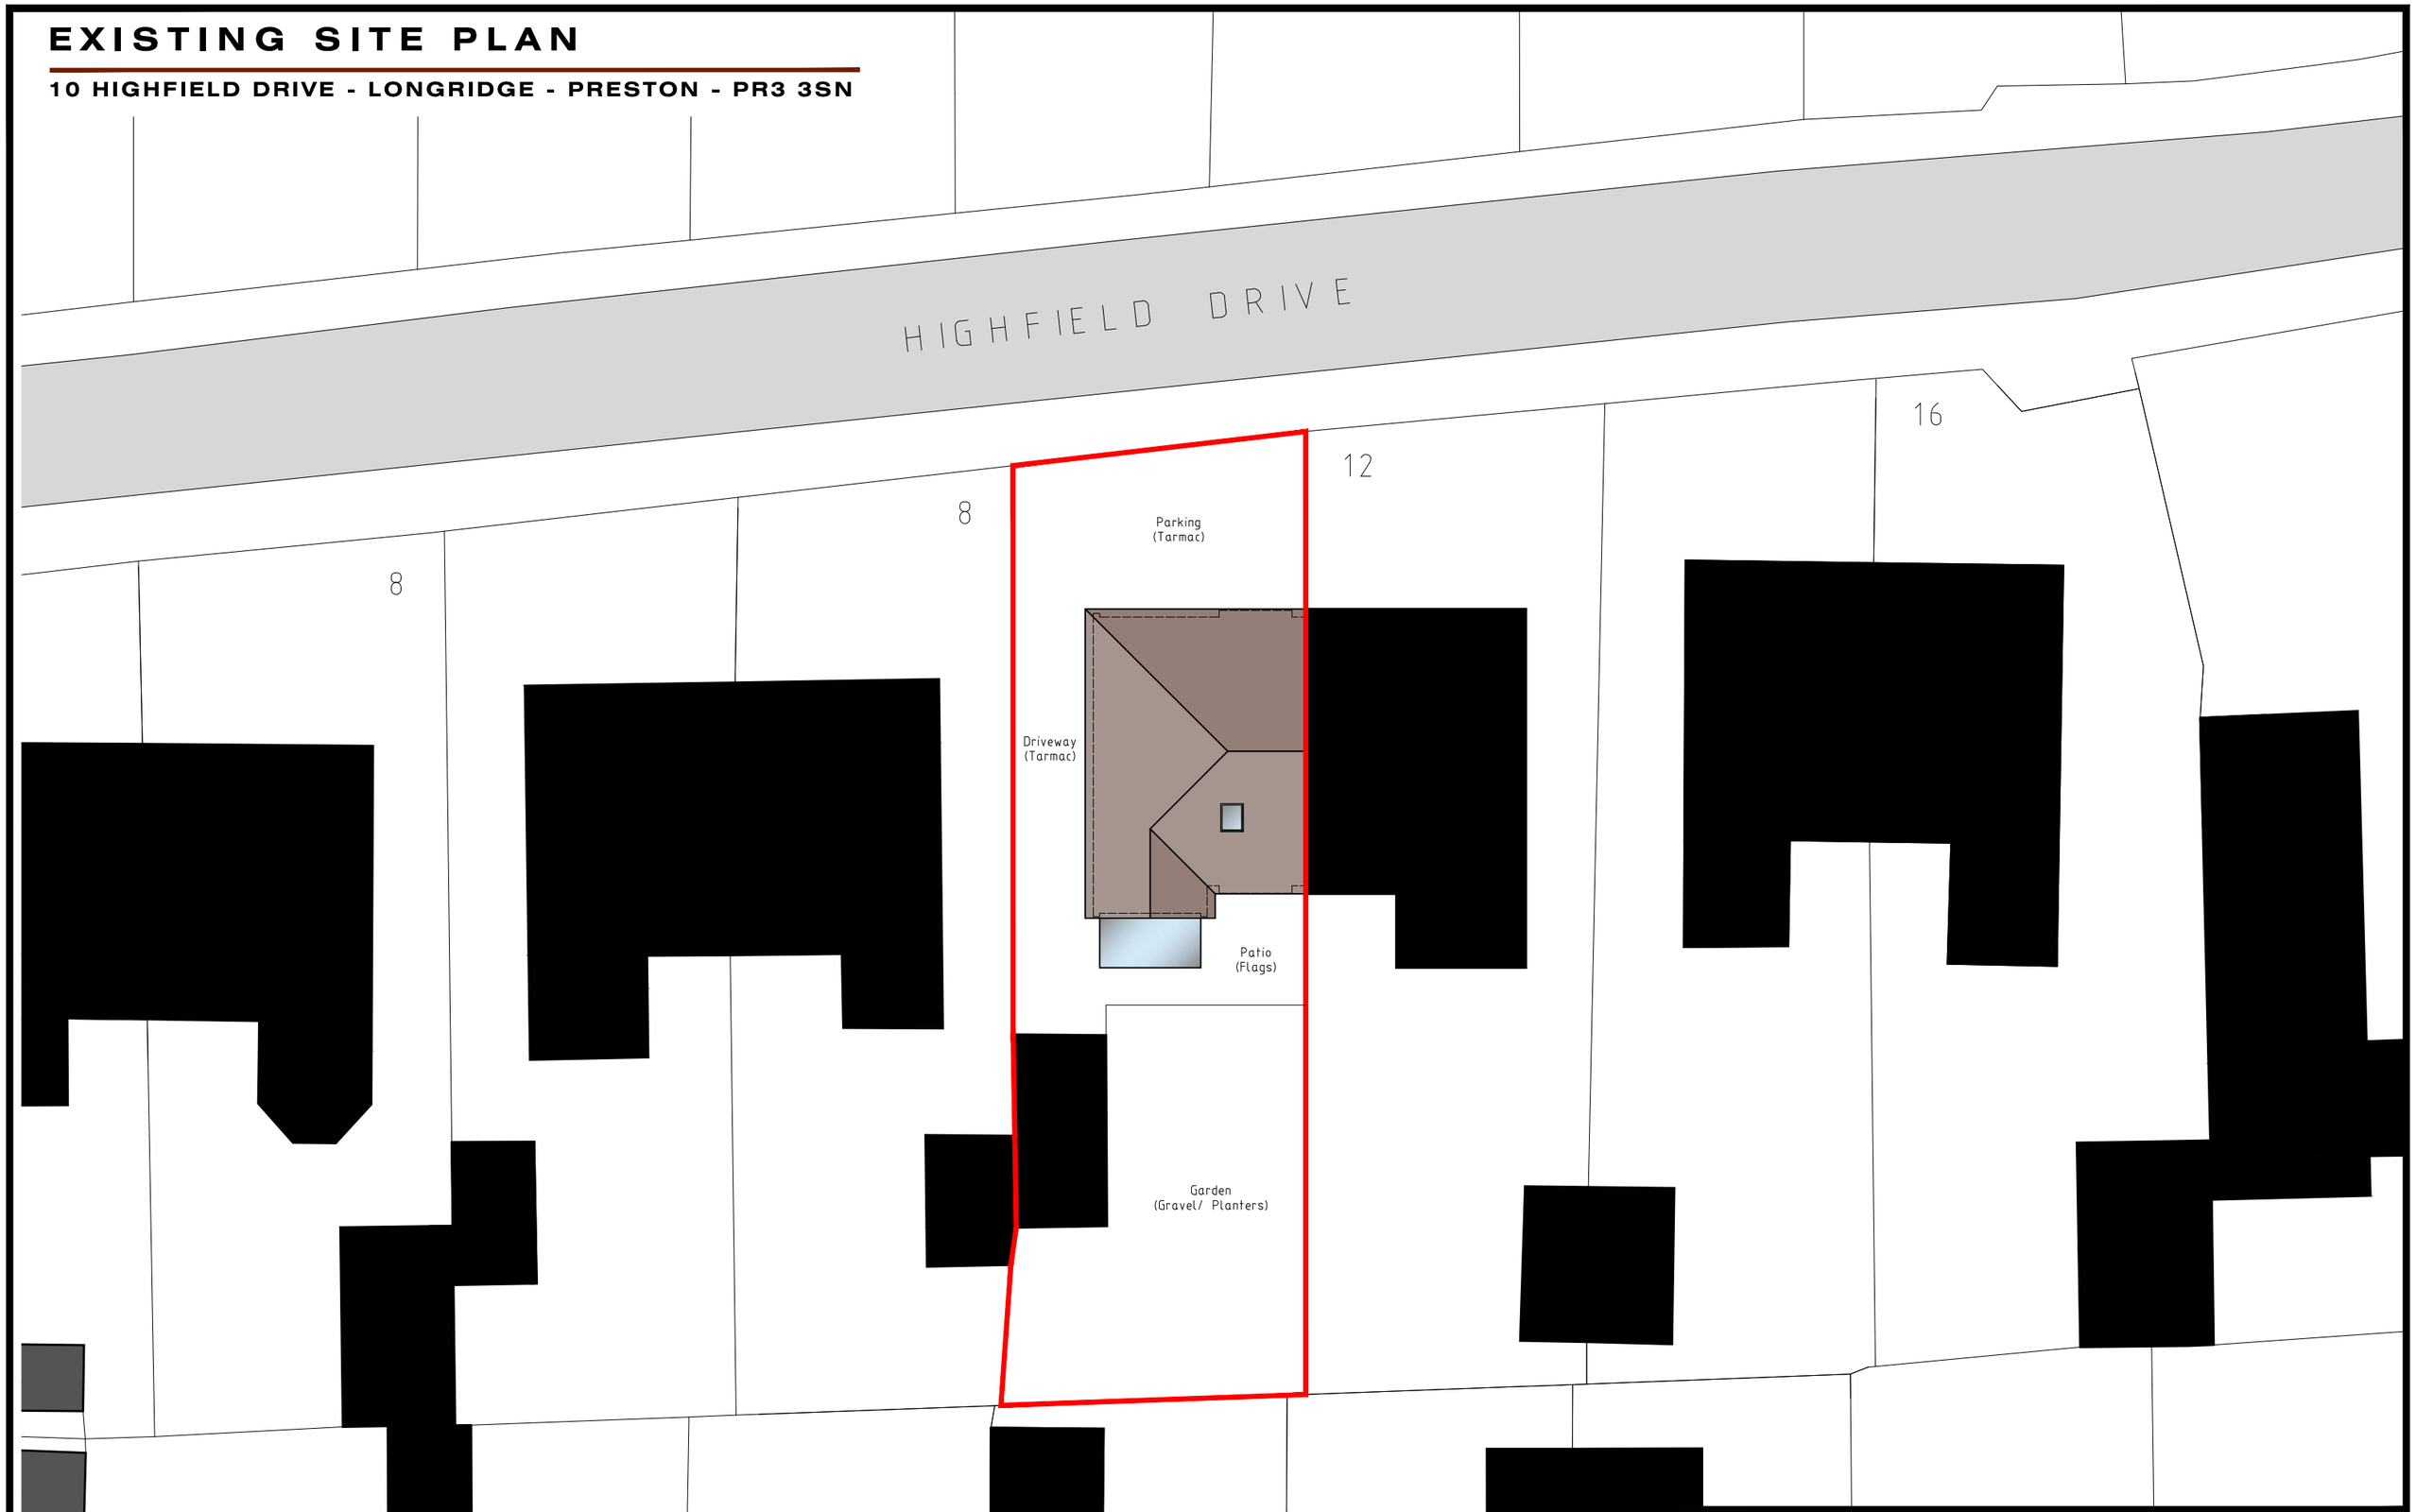

MR A SLATER: 10 HIGHFIELD DRIVE LONGRIDGE PRESTON LANCASHIRE PR3 3SN	**JM-0350**	**002**	
	EXISTING SITE PLAN ***(Ordnance Survey Extract)***		Date: 01.09.25 Drawn: J Monks Scale: 1:200 Paper Size: A3

MONKS-ARCHITECTURAL-DESIGN

25 BIRCHFIELD DRIVE - LONGRIDGE- PRESTON - PR3 3HP