**Notes:**

All work is to be carried out to the latest current British standards Codes of Practice and recognised working practices.

All work and materials should comply with Health and Safety legislation.

All dimensions are in millimetres where explicitly shown otherwise.

The contractor should check and certify all dimensions as work proceeds and notify the architect of any discrepancies.

Do not scale off the drawings, if in doubt ask.

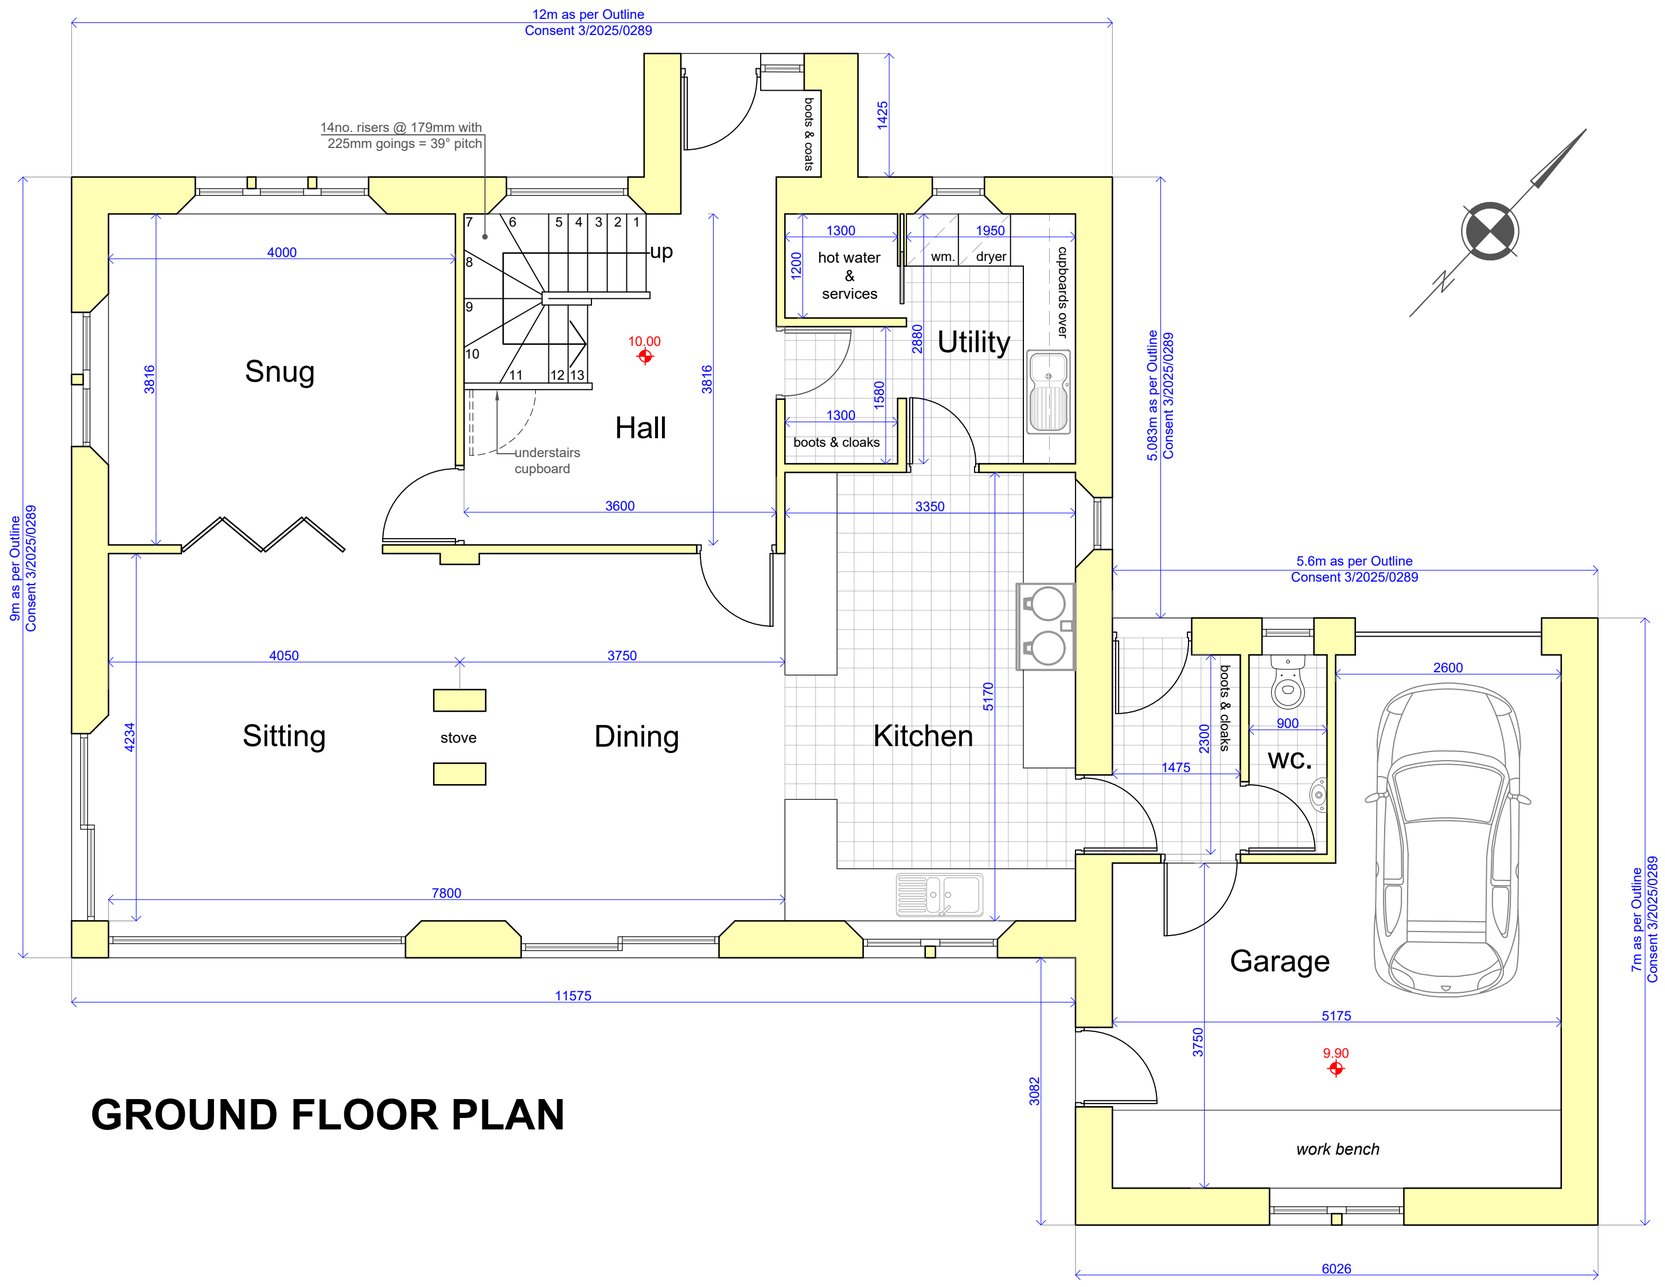


# GROUND FLOOR PLAN

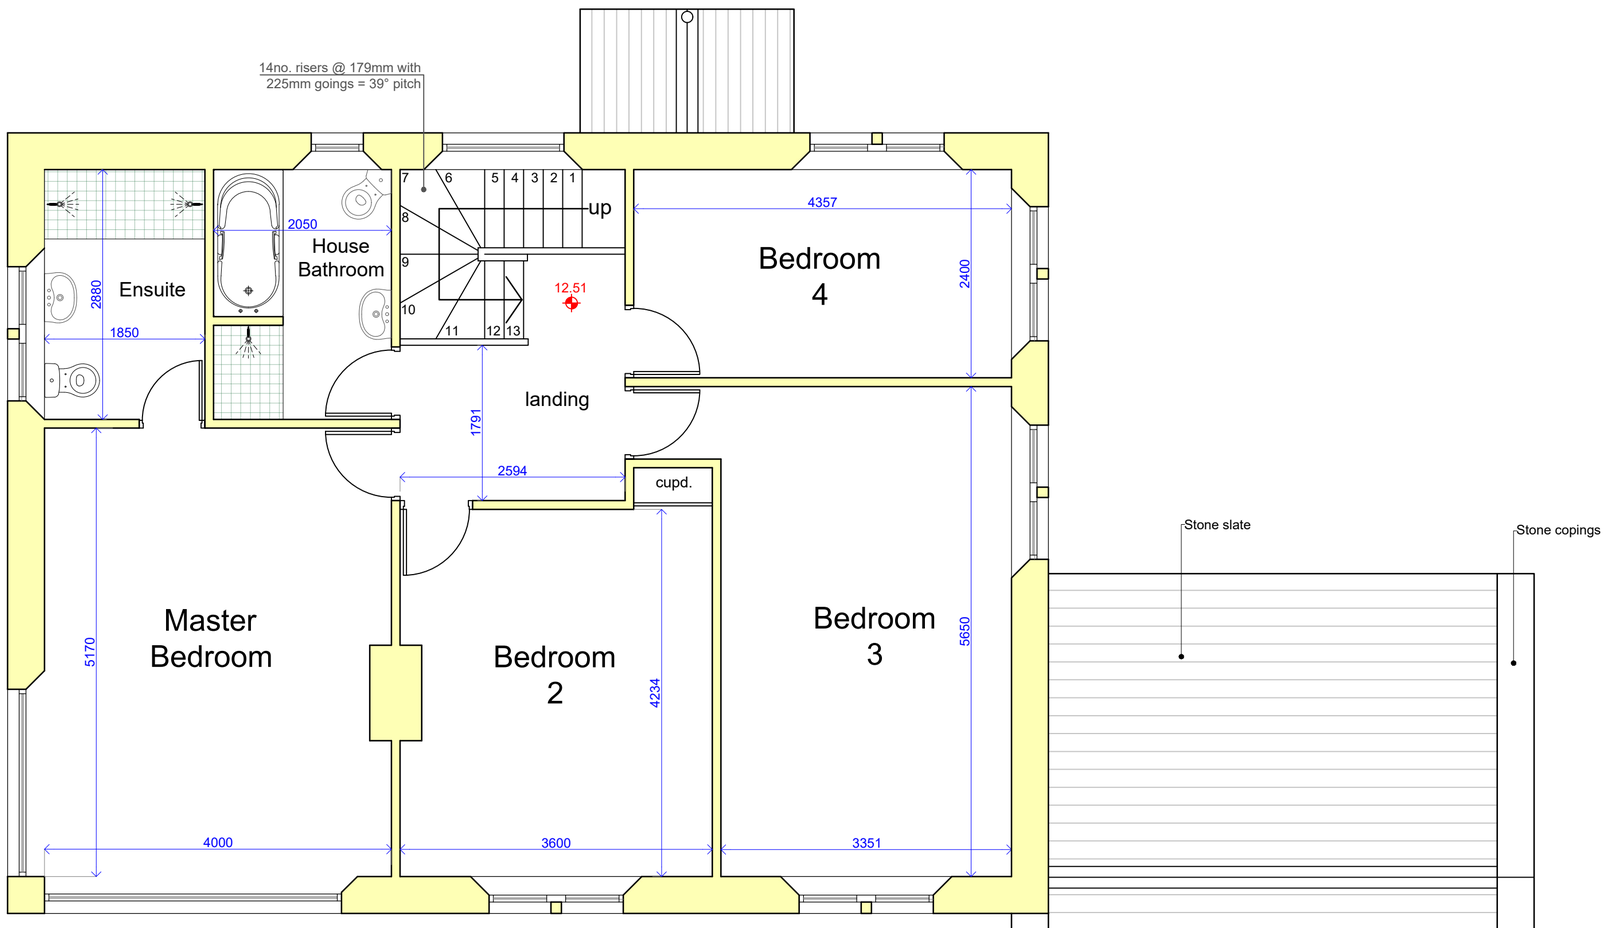


# FIRST FLOOR PLAN

**B:** Porch added as requested by client. 13.10.25
**A:** Layout revisions requested by client. 06.10.25


Gary Hoerty Associates

Gary Hoerty Associates Chartered Surveyors
Suite 9 - Grindleton Business Centre
The Spinney
Grindleton
Clitheroe
Lancashire BB7 4DH

T: 01200 449700
Email: info@ghaonline.co.uk


**Project:** Air/1164/3706/GH

**Project description:**
Reserved Matters and Discharge of Conditions in connection with Farm Worker's Dwelling at:

Thornley Hall Farm
Thornley, Longridge, PR3 2TN

**Title:** Proposed Plans

**Drawing No:** Air/1164/3706/01 **Drawn:** MP

**Client:** G.E. Airey & Sons

**Date:** 01.10.2025 **Scale:** 1:50 @ A1

**Amendments:** A B