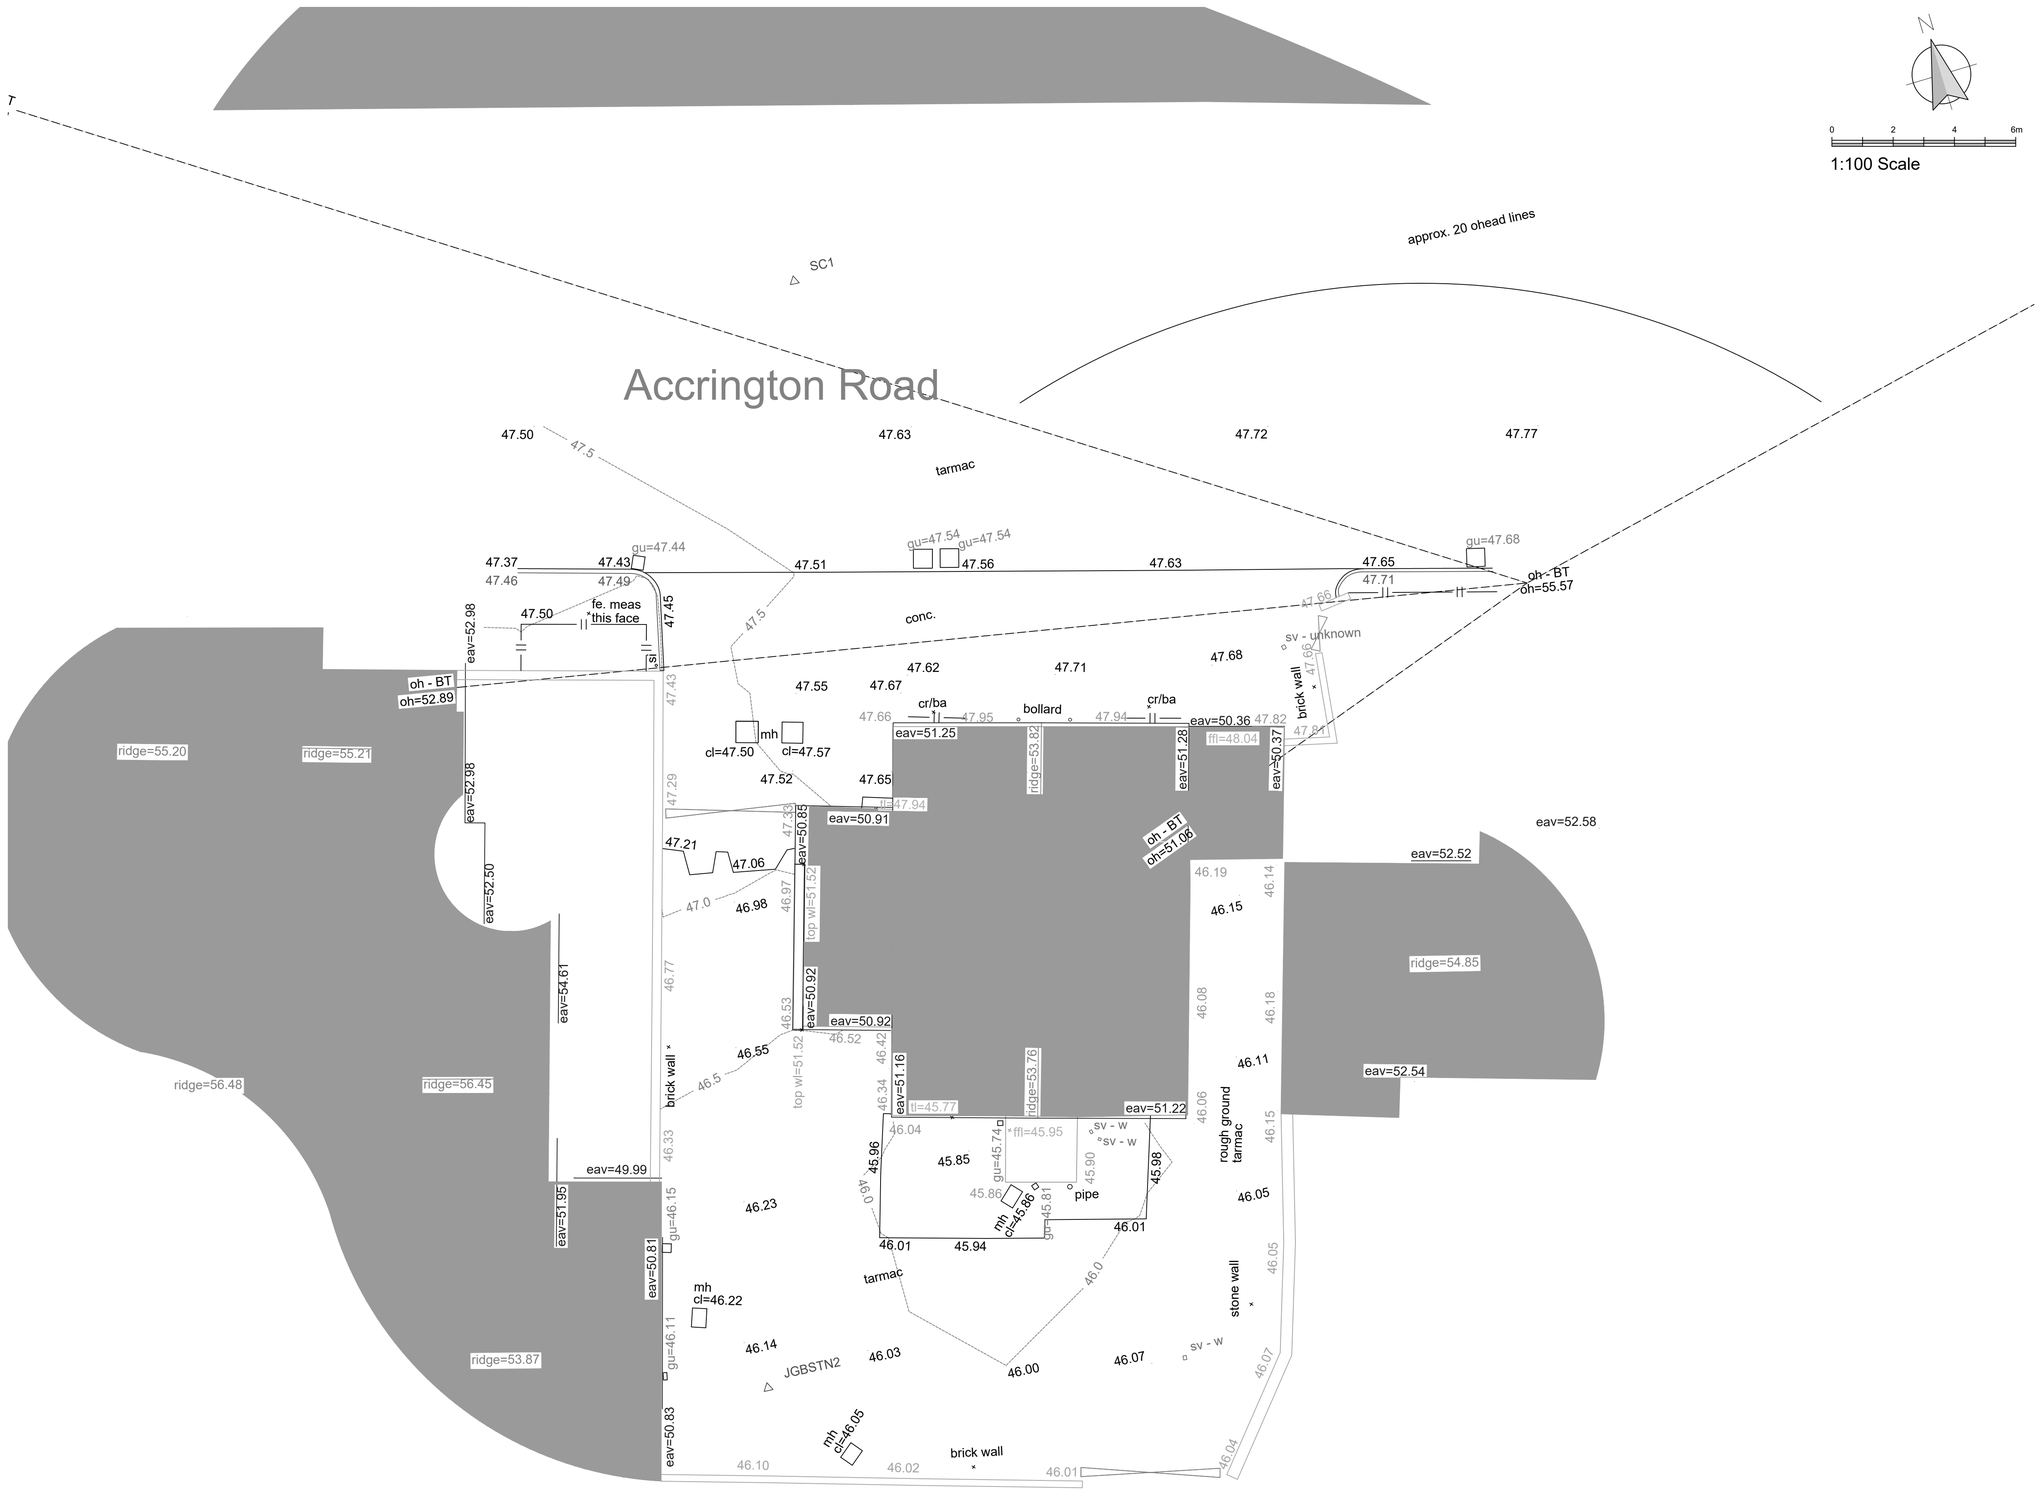

Topographical Survey
1:100 Scale

Annotations and Symbols

?	unknown cover	th	trial hole
ac box	air conditioning box	conc.	concrete
av	air valve	conc. bolt	concrete bollard
bb	bellaha beacon	conc. wall	concrete wall
bin	bin	edg.cut grass	edge cut grass
bt	bt line	el.sub st	elec. substation
bt	bt manhole	face conc	face of concrete
bt	bt post	face clad.	face of cladding
bt box	bt box	face tim.	face of timber
bm	OSBM	trel - trellis	trellis
block	blocked manhole	hi pr. gas	high pressure gas
bus shelter	bus shelter	no ri. turn	no right turn
cable	cable	rough ground	rough ground
cant lift	cant lift	ret. wall	retaining wall
ctv box	cable tv box	sur. drain	surface drain
ctv	cable tv manhole	ped. studs	pedestrian studs
data mh	data manhole	ch=5.32	manhole cover level
dk	drop kerb	dpc=56.45	dpc level
ds&g	down spout (with gulley)	eav=34.29	eaves level
dsr	recessed downspout	ffl=5.34	finished floor level
ds	building step back	gu=34.29	gulley level
	not surveyed	gutter=34.29	gutter level
el. post	electric post	hip=34.29	hip level
el.	electric	il=5.34	invert level
el. mh	electric manhole	cr=5.34	crown level
el box	electric box	soffi=5.34	soffit level
earth	earth strap/spike	oh=5.34	overhead level
f hydr	fire hydrant	ramp=5.34	ramp level
gas	gas	rid=34.29	ridge level
gas mh	gas man hole	sill t=5.34	sill level
gas box	gas box	sill=5.34	sill level
gu=5.68	gulley top	sill t=5.34	sill level
guy	guy rope/stay	slab=5.34	slab level
5 dia	pipe diameter	top conc=5.34	top of concrete
light	light	tpi=60.67dia.15	top of pipe
lp	lamp post	t.kl=10.36	top of step
lt	left turn arrow	twl=56.72	top of wall
peg	peg	wat=56.19	water level
phone box	phone box	cft=5.67	cellar floor level
post box	post box	.05level step	level step
pipe	pipe	gu &ds=34.29	gulley with downspout
planter	planter		level
post	post	win top=13.59	window top
rod. eye	rodding eye	win bot=14.41	window bottom
rsj	steel rsj	b/w	barbed wire
rt	right turn	c/l	chain link
salt	salt box	c/b	close boarded
security cam	security camera	c/i	corrugated iron
seat	seat	con/pan	concrete panel
si	sign - with indicative text	cr/ba	crash barrier
slab=3.19	slab (generally conc.)	h/r	hand rail
st.tap	stop tap	i/r	iron rail
str.	straight on	pal	palisade
sv.	sluice valve	panel	panel
tactile paving	tactile paving	p/b	public barrier
ts.	traffic signal	pick	picket
ts. mh	traffic signal manhole	p/r	post & rail
ts box	traffic signal box	p/w	post & wire
trap	trap	sec	security fence
smp	service marker post	wood	wooden fence
utility	utility (unknown)		
utility mh	utility manhole (unknown)	deciduous tree	
utility box	utility box (unknown)		
water	water		
water mh	water manhole		
water box	water box	conifer tree	
wo	wash out valve		
tap	tap	gate	
parking meter	parking meter		
cycle rack	cycle rack	station	
cycle shelter	cycle shelter		
mw	mw	spot level	

Line Features

- bottom of batter / wood / ridge / timber face / gutter
- top of batter
- break line / discontinuity
- wall (see text nearby for height / width / type)
- retaining wall (see text nearby for height / width / type)
- channel (all levels at channel unless noted)
- kerb levels (shown parallel to channel -)
- railway
- drain / river / canal
- overhead lines / buildings (not surveyed unless specified) — OH —
- concrete / ramp
- building / stone
- face of cladding / flower bed
- canopy
- verge
- fence (see text nearby for height / width / type) — panel / security / etc.)
- columns / gridlines / conveyors / column face
- brick
- cycle lane / bus lane / white line (see text)
- tanks / decking
- hedge scaled to width

line may be as above, if just one edge
i.e. for level specific surveys both sides measured not to show level change
(see text for type / height / width / etc)

- path / window / door
- track
- contours 50.00 / 50.50

Client
Mr Daniel McGowan

Job Title
Redevelopment of former Whalley Motor Services site into new offices at:
18 Accrington Road
Whalley
BB7 9TD

Drawing Title
Topographical Survey

Scale	Date	Drawn
1:100 @ A1	June 2025	Craig Harrison

SUNDERLAND PEACOCK ARCHITECTS
SUNDERLAND PEACOCK & ASSOCIATES LTD.
HAZELMERE, PIMLICO ROAD, CLITHEROE
LANCASHIRE, BB7 2AG
T 01200 423178 F 01200 427328
E info@sunderlandpeacock.com
www.sunderlandpeacock.com

7261 - 001