Asbuilt Drawings - as this is a drawing of an existing building there will be variations on site to wall thicknesses and angles that are not depicted in this drawing. Unless stated inaccessible areas such as roofs have been visualy observed.Unless otherwise stated this is not a topograghic survey and ground levels and features have been estimated.
This drawing is the property of Plans and Planning and should not be reproduced without written permission.

Revision Number	Revision Date	Revision Description

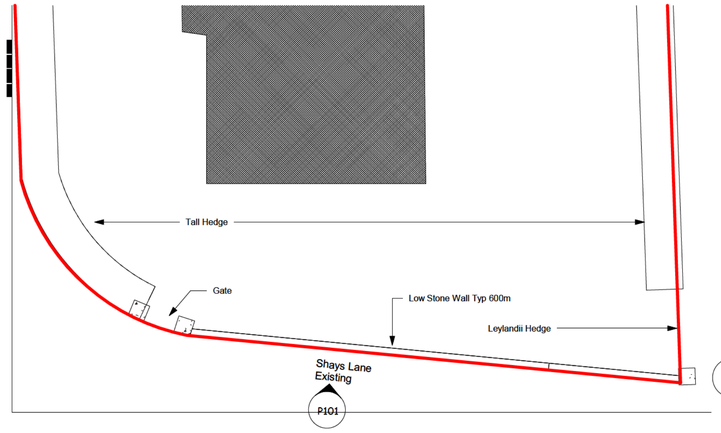

1 LO Ground FFE Existing
1 : 100

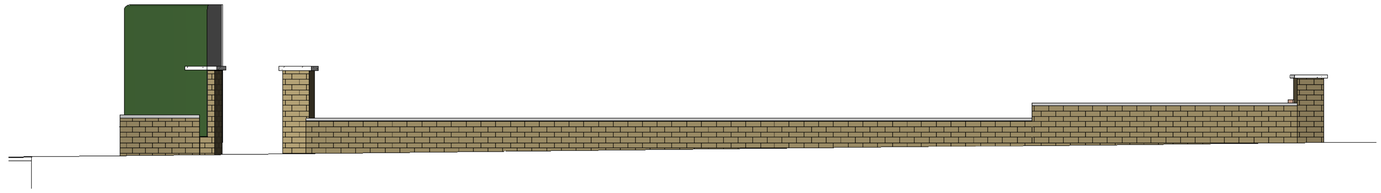

3 Shays Lane Existing
1 : 50

2 0 Ground Proposed
1 : 100

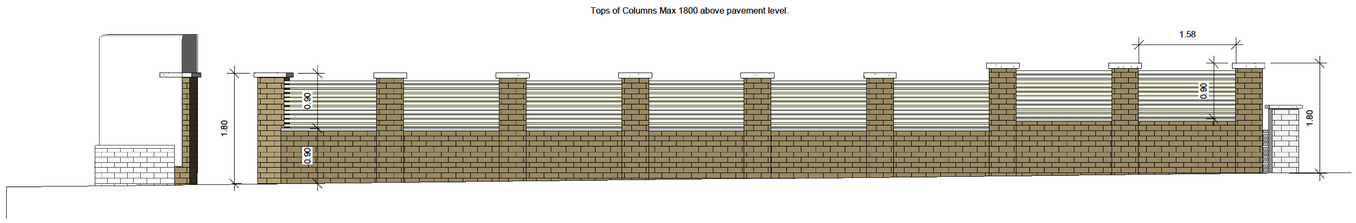

4 Shays Lane Proposed
1 : 50

Sheet List	
Sheet Number	Sheet Name
P100	Location
P101	Plans and Elevations

These are Planning drawings and should not be used for construction. All structural elements are illustrative and dimensions are estimates - no calculations have been completed or specification for building regulations.

Date	Revision

Client Andrew Burrill

Job No Burrill-Shays

Site 7 Shays Drive
Clitheroe
BB7 1LL

Project Garden Wall

Status Raised garden wall with Fence infills

plans and planning
[redacted]
Email - [redacted]
www.plansandplanning.co.uk

Drawing No; P101 - 19/11/25

Drawing; Plans and Elevations

Print to Scale on A1 19/11/2025 10:16:14

[redacted]

[redacted]

0m 2m 4m 6m 8m 10m

VISUAL SCALE 1:100 @ A1