PROPOSED PLAN AND ELEVATIONS

DWELLING 01 FOR BOLTON FOLD FARM, ALSTON, PRESTON

DWELLING 01

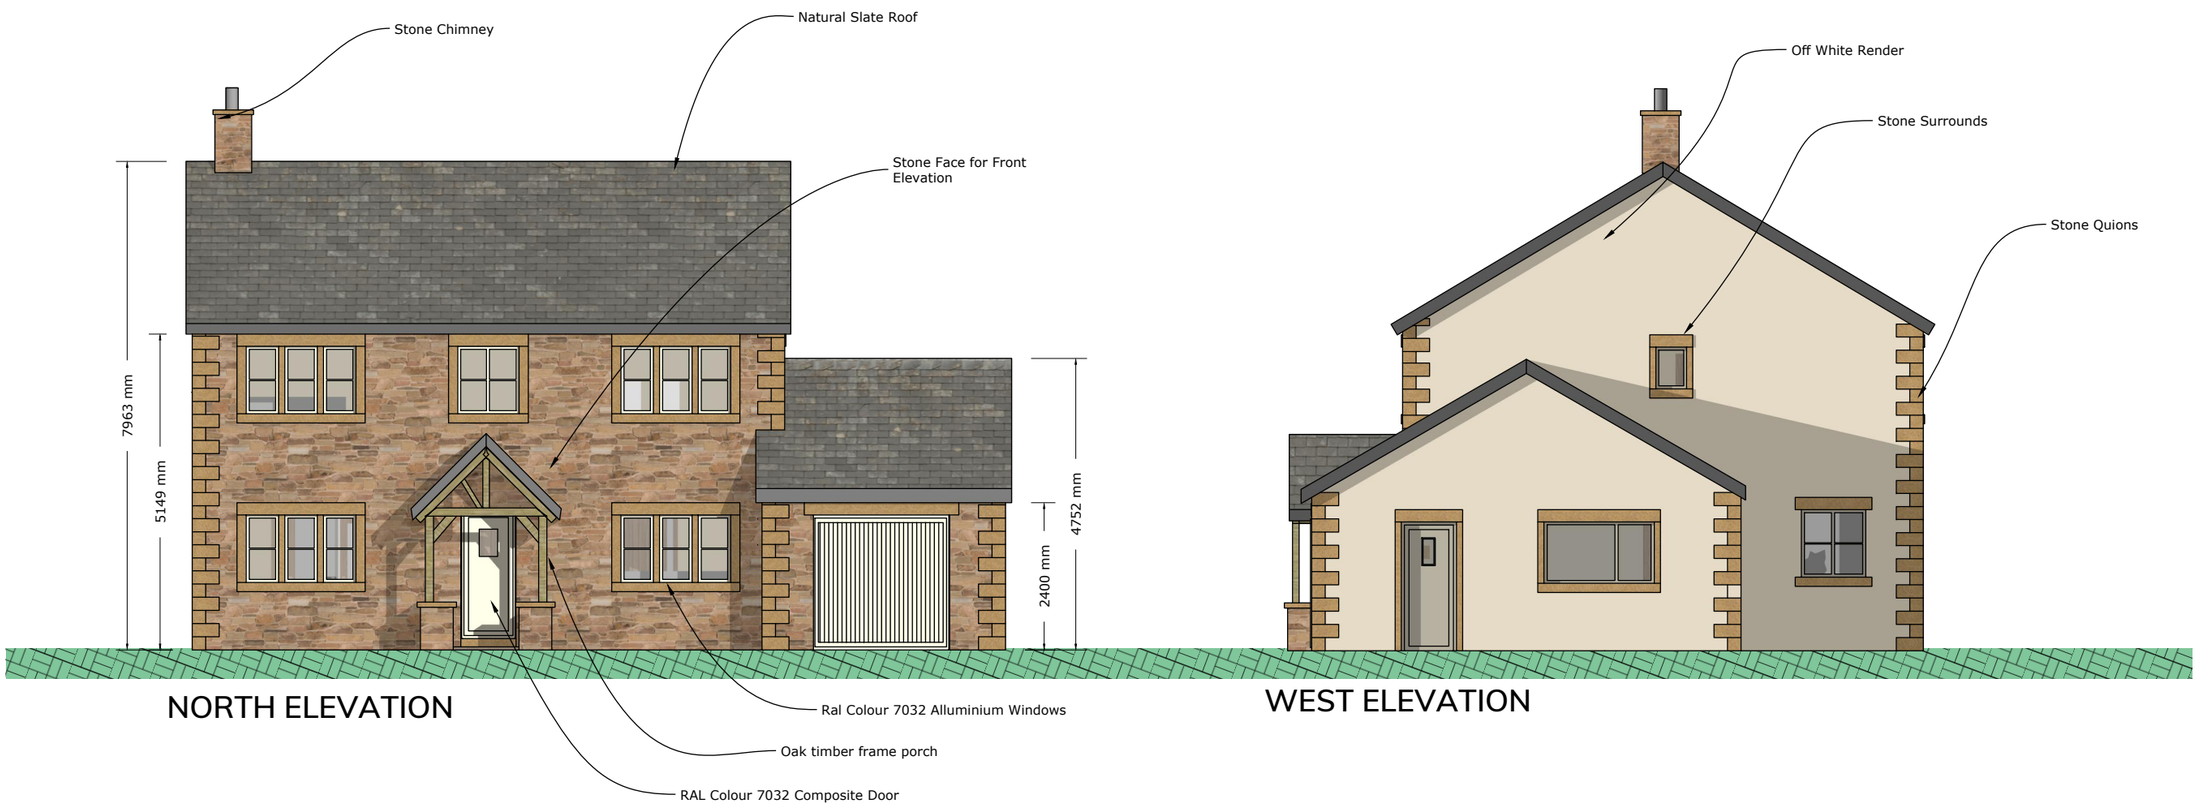

NORTH ELEVATION

WEST ELEVATION

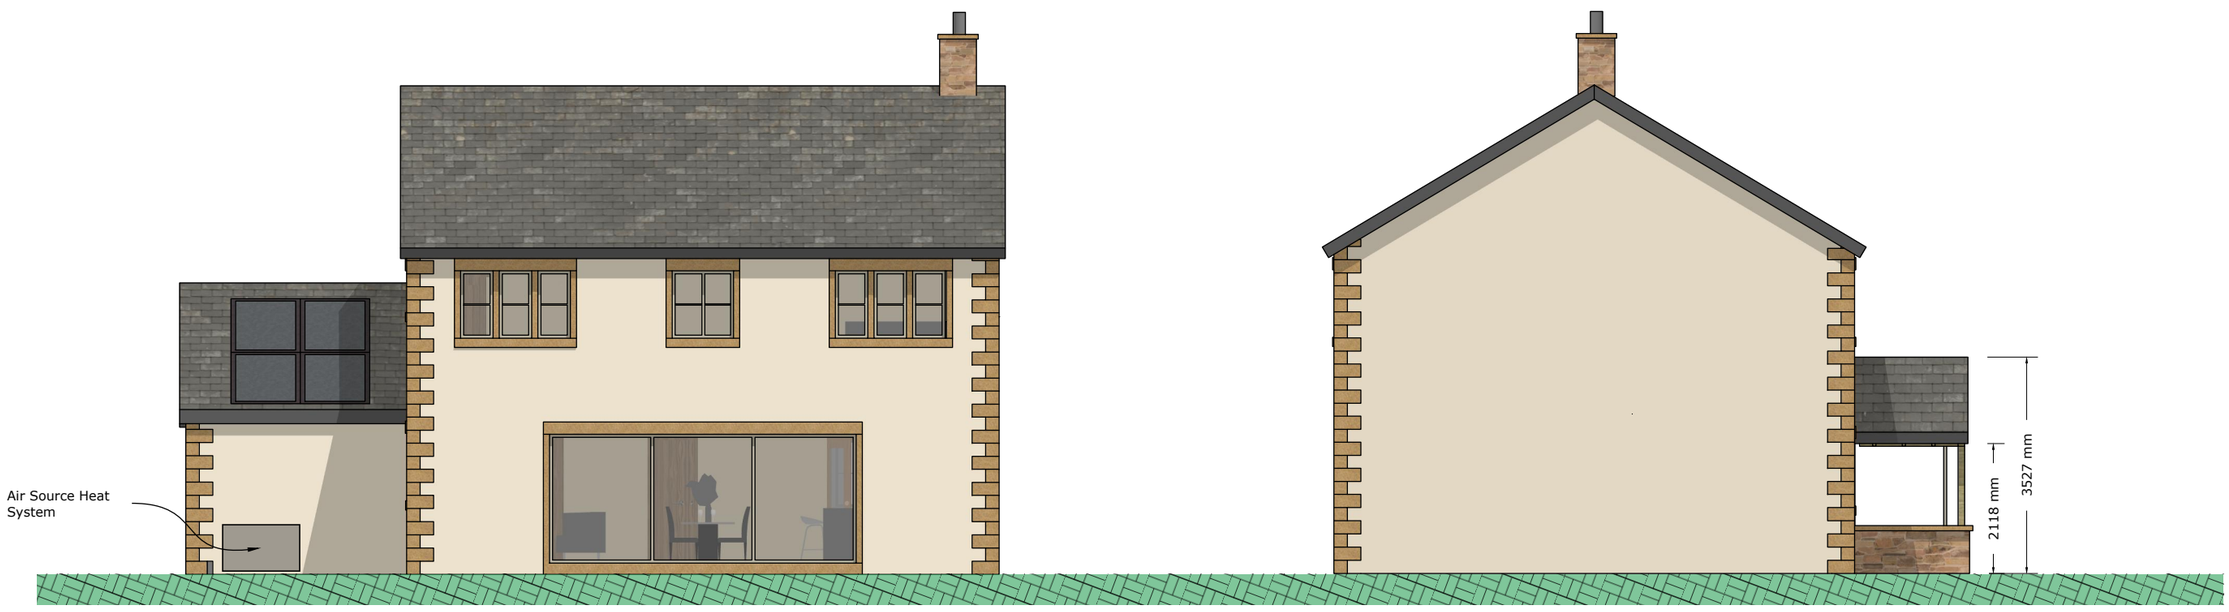

SOUTH ELEVATION

EAST ELEVATION

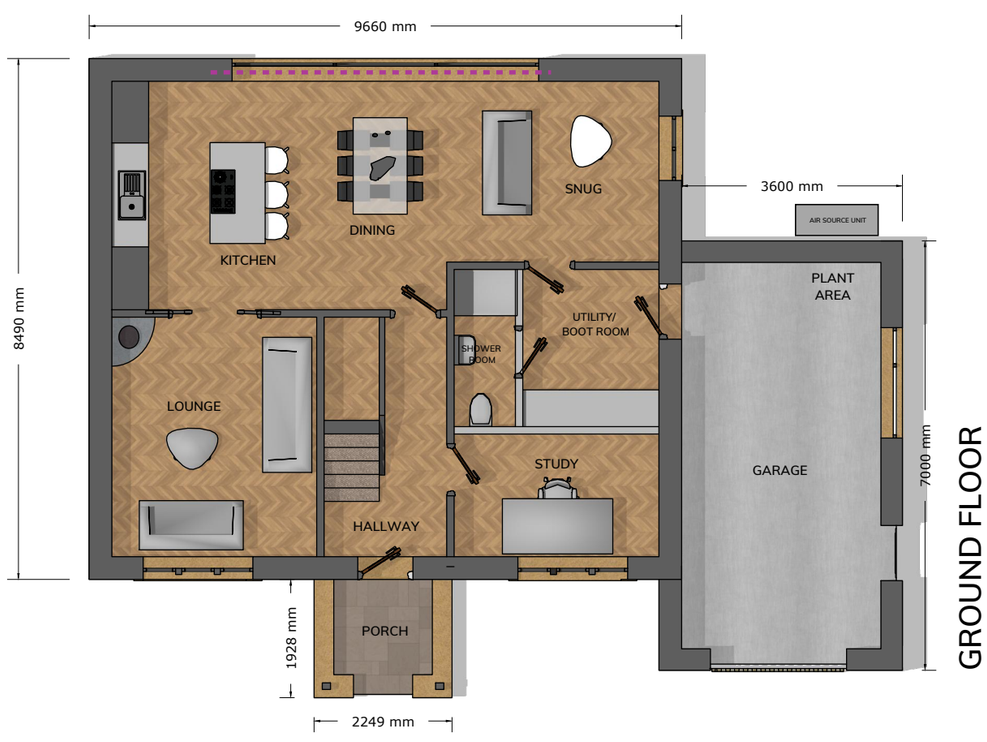

GROUND FLOOR

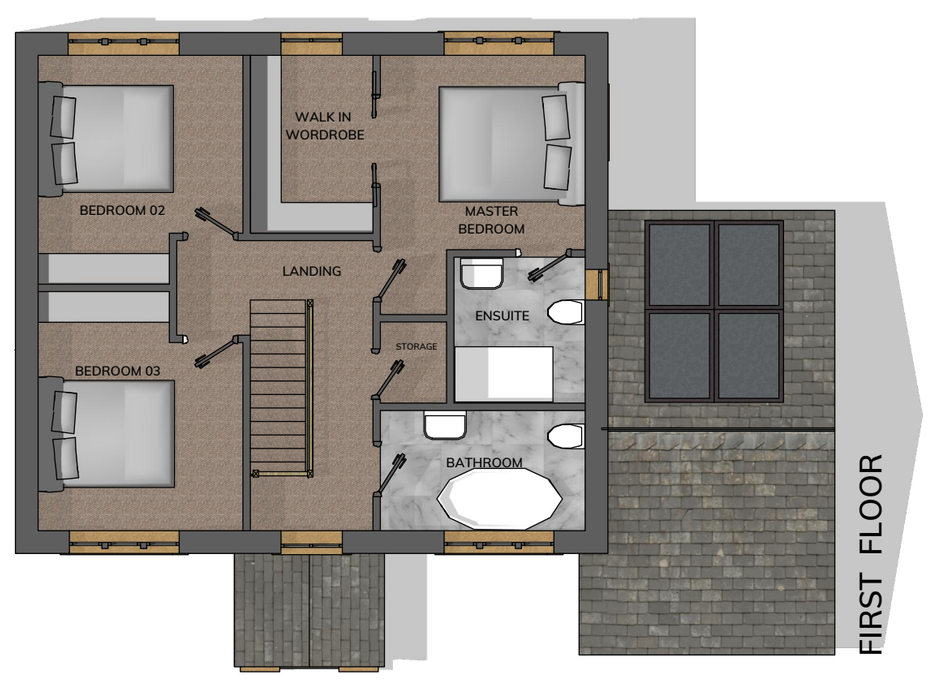

FIRST FLOOR

INSPIRE DESIGN
ARCHITECTURAL & INTERIOR DESIGN STUDIO
www.inspiredesignservice.co.uk

ID

CLIENT:
Mr S Forshaw and Sons

PROJECT:
Bolton Fold Farm

DATE :
31/01/2026

SCALE :
1: 100 @ A2

DRAWING NO :
PRO 001 REV D

REVISIONS :
REV A- Amendments made to overall sizing and garage repositioned.
REV B- Amendments made to garage
REV C- Amendments made to dimensions and removal of rooflights
REV D- Amendments to overall footprint

SCALE BAR - 1: 100