EXISTING FRONT ELEVATION
SCALE 1:100

EXISTING SIDE ELEVATION
SCALE 1:100

EXISTING REAR ELEVATION
SCALE 1:100

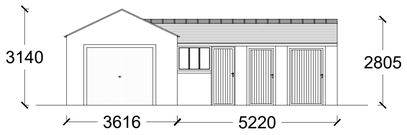

EXISTING OUTBUILDING SIDE ELEVATION
SCALE 1:100

EXISTING OUTBUILDING FRONT ELEVATION
SCALE 1:100

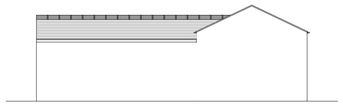

EXISTING OUTBUILDING SIDE ELEVATION
SCALE 1:100

EXISTING OUTBUILDING REAR ELEVATION
SCALE 1:100

SCALE BAR 1:100
0 5 10 15 20

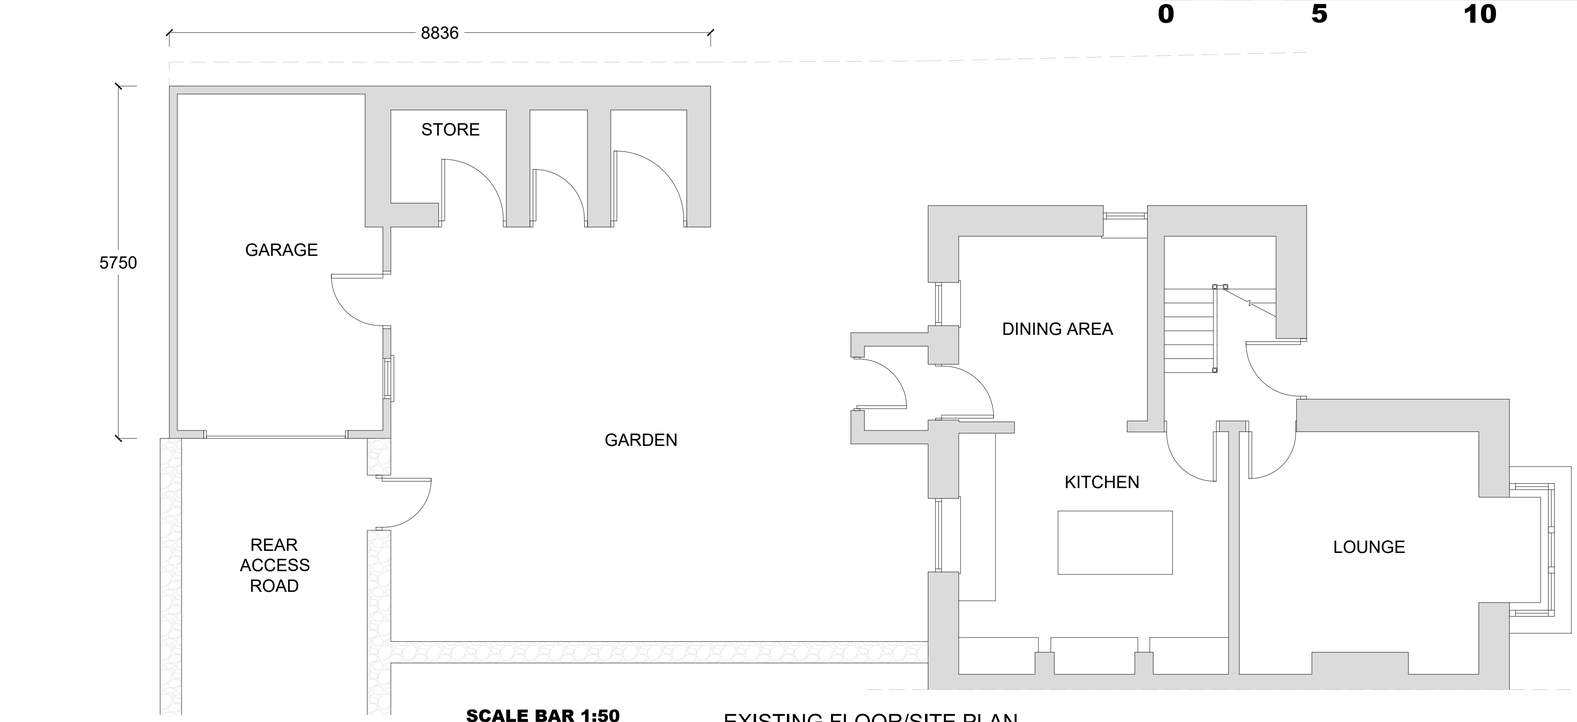

SCALE BAR 1:50
0 1 2 3 4 5 10

EXISTING FLOOR/SITE PLAN
SCALE 1:50

Date	Title	Revision

Client Name and Address
Anna & Bartek Rosinski
4 Valley View
Grindleton
Clitheroe
BB7 4RP

Project Name and Site Address
Proposed Side & Rear Extension at 4 Valley View, Grindleton, Clitheroe

Title
Existing Elevations, Floor Plans and Site Plans

Date	Ref
10/07/25	ABPA-25-01

Scale
AS SHOWN

Drawn By	Checked By
J Pascoe	S Pascoe

inscope
on time, on budget
Inscope Project Consultants
First Floor, PPSI,
Sellers Street,
Preston, PR1 5EU
t. 01772 591431
e. info@inscopegroup.co.uk
www.inscopegroup.co.uk