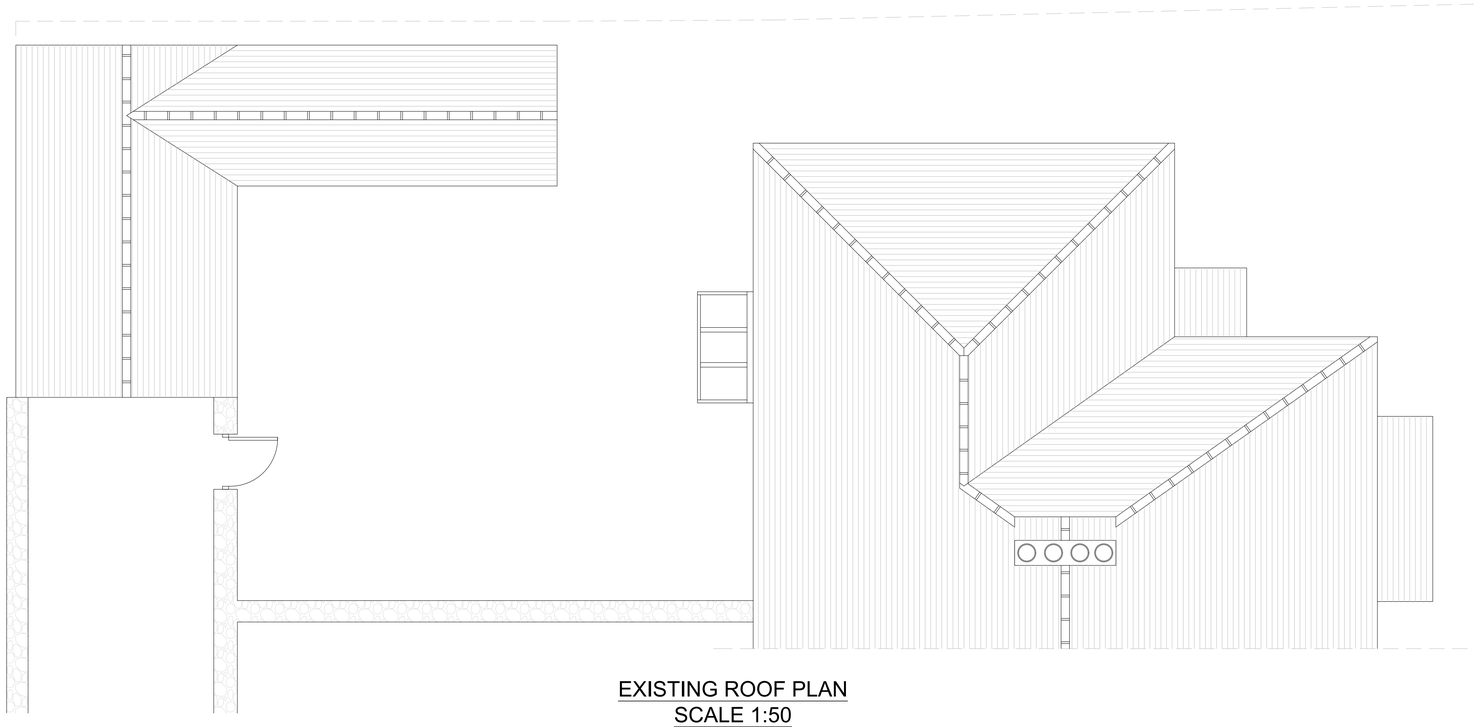

EXISTING ROOF PLAN
SCALE 1:50

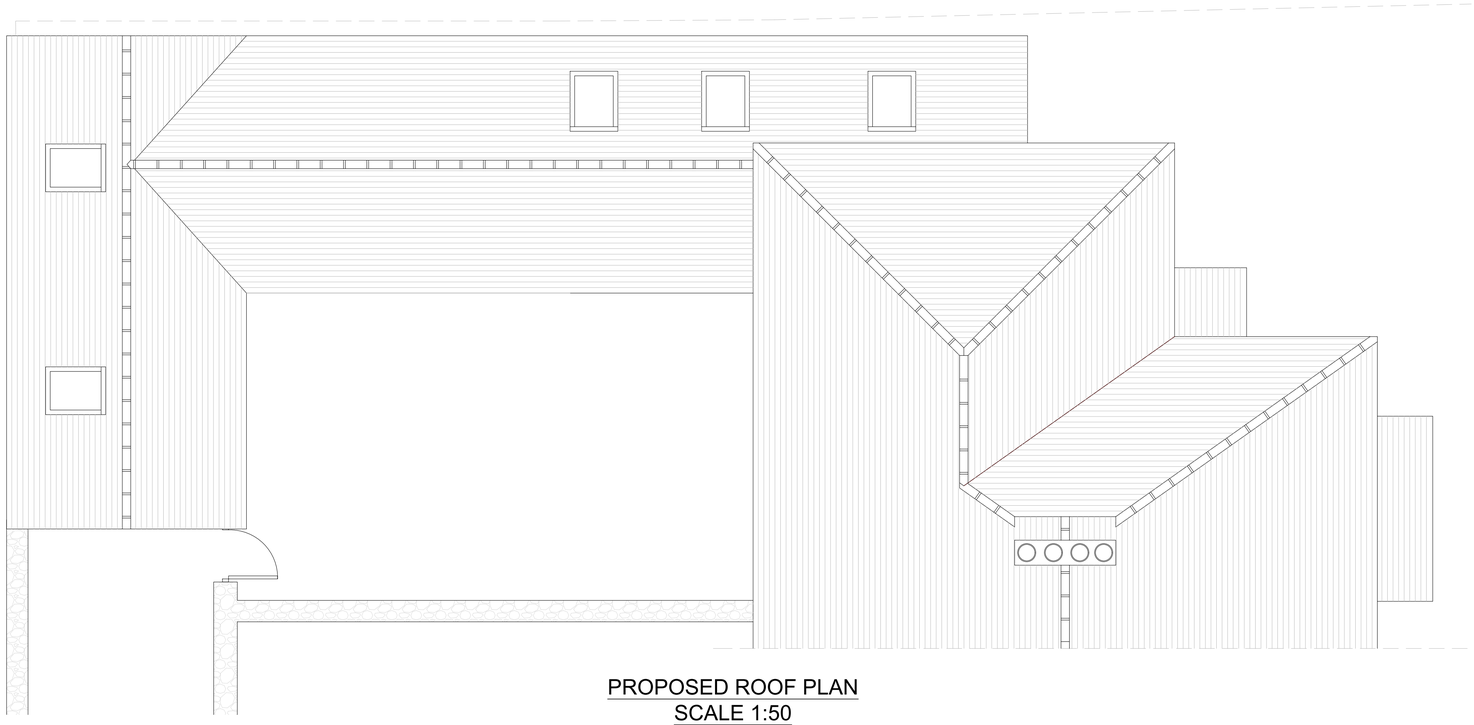

PROPOSED ROOF PLAN
SCALE 1:50

SCALE BAR 1:50

0 1 2 3 4 5 10

Date	Title	Revision

Client Name and Address
Anna & Bartek Rosinski
4 Valley View
Grindleton
Clitheroe
BB7 4RP

Project Name and Site Address
Proposed Side & Rear Extension
at 4 Valley View, Grindleton,
Clitheroe

Title
Existing and Proposed Roof Plans

Date	Ref
13/11/25	ABPA-25-03

Scale
AS SHOWN

Drawn By	Checked By
J Pascoe	S Pascoe

inscope
on time, on budget

Inscope Project Consultants
First Floor, PPSI,
Sellers Street,
Preston, PR1 5EU

t. 01772 591431
e. info@inscopegroup.co.uk
www.inscopegroup.co.uk