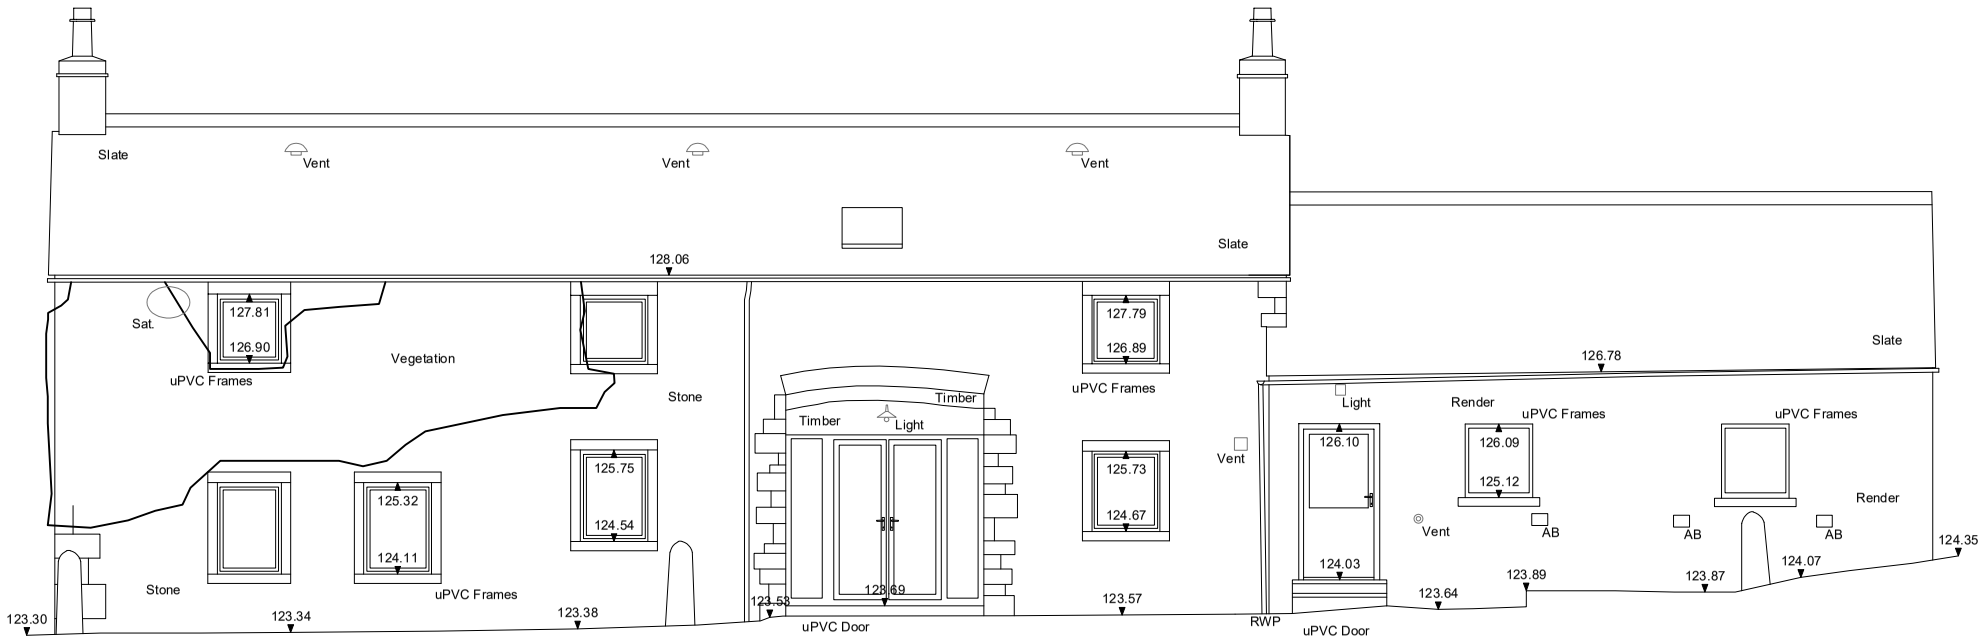

EXISTING SOUTH EAST ELEVATION

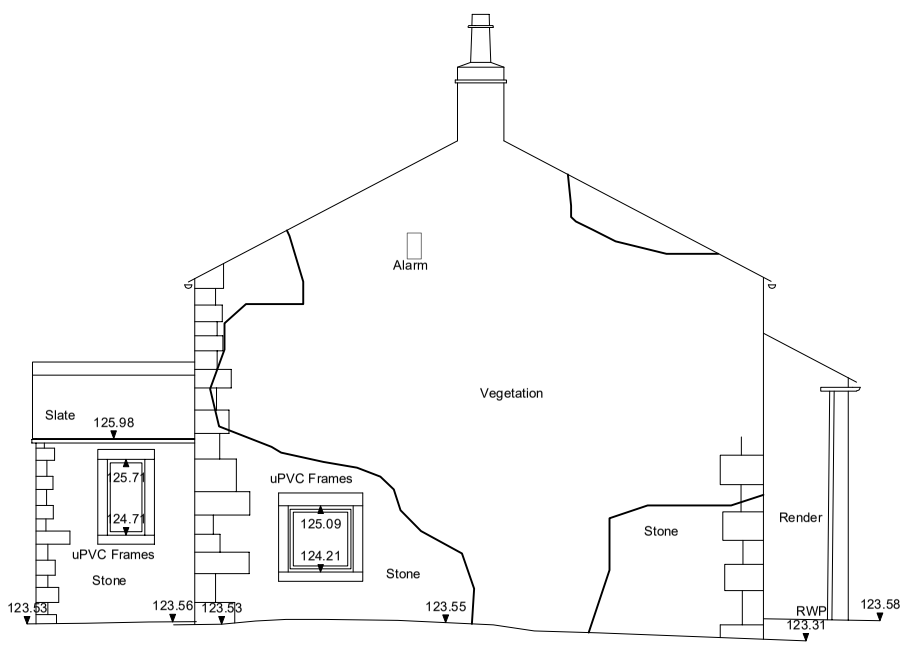

EXISTING SOUTH WEST ELEVATION

©aw+a architects ltd 2020 | This Drawing is to be read in conjunction with all other project associated drawings and information. Do not scale from this drawing. Report all errors, omissions and discrepancies to drawing author prior to construction or manufacture. This drawing is copyright and is the property of aw+a architects ltd

aw+a architects
Private Residential | Housing | Commercial | Conservation | Domestic
Robinsons Barn
Worston
Clitheroe
Lancs
BB71QA
Architects Registration Board
Tel: 01200 441269
Email: info@aw-aarchitects.com | Web: www.aw-aarchitects.com

Client	Scale	Sheet Size	Job Number	Drawn By	Checked
MR C MARSDEN	1:100	A3	25-044	AW	AW
Project	**Drawing Title**	**Drawing Status**	**Drawing Number**	**Revision**	**First Issue**
COULTHURST FARM TALBOT BRIDGE RD, BASHALL EAVES	EXISTING ELEVATIONS 2	PLANNING	PL05	-	-