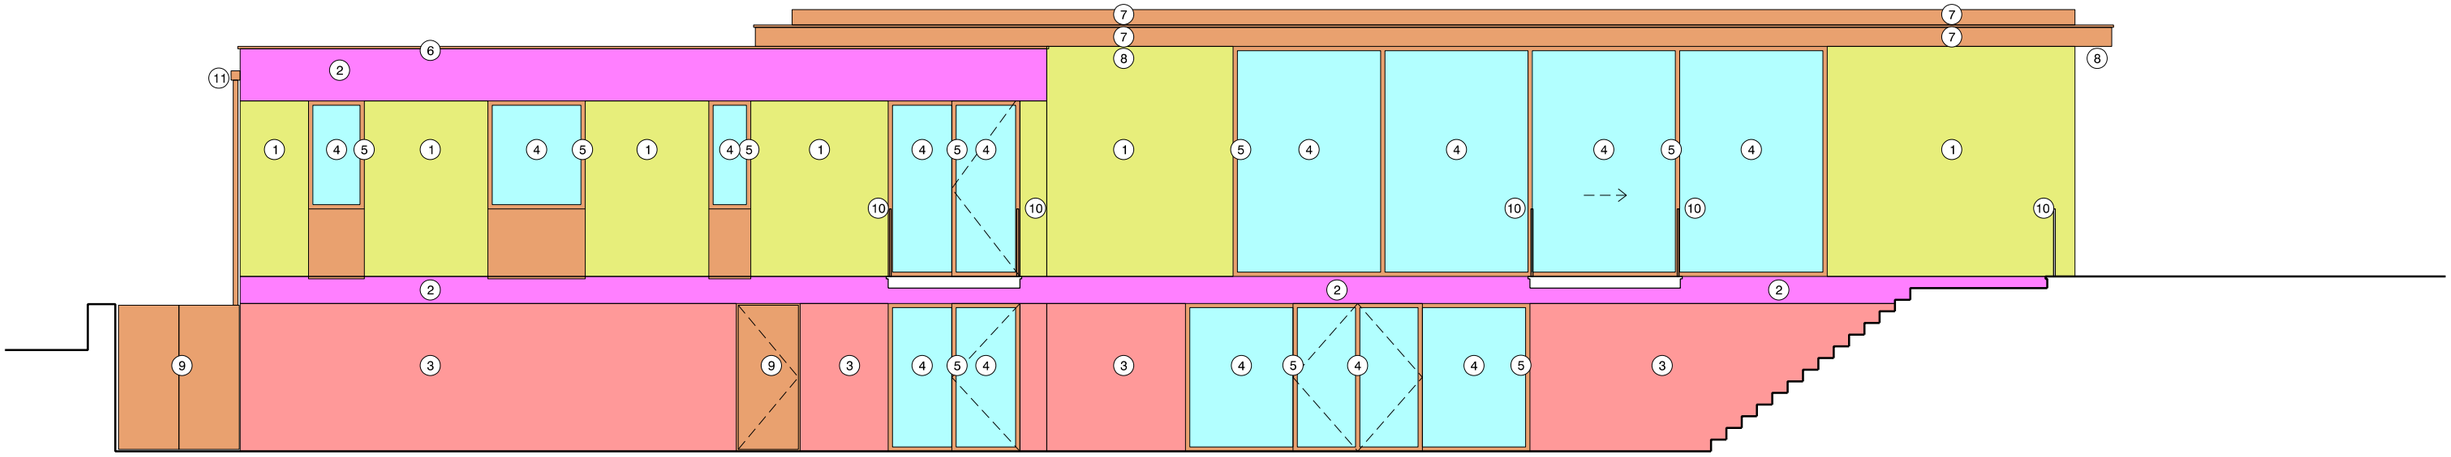

south elevation

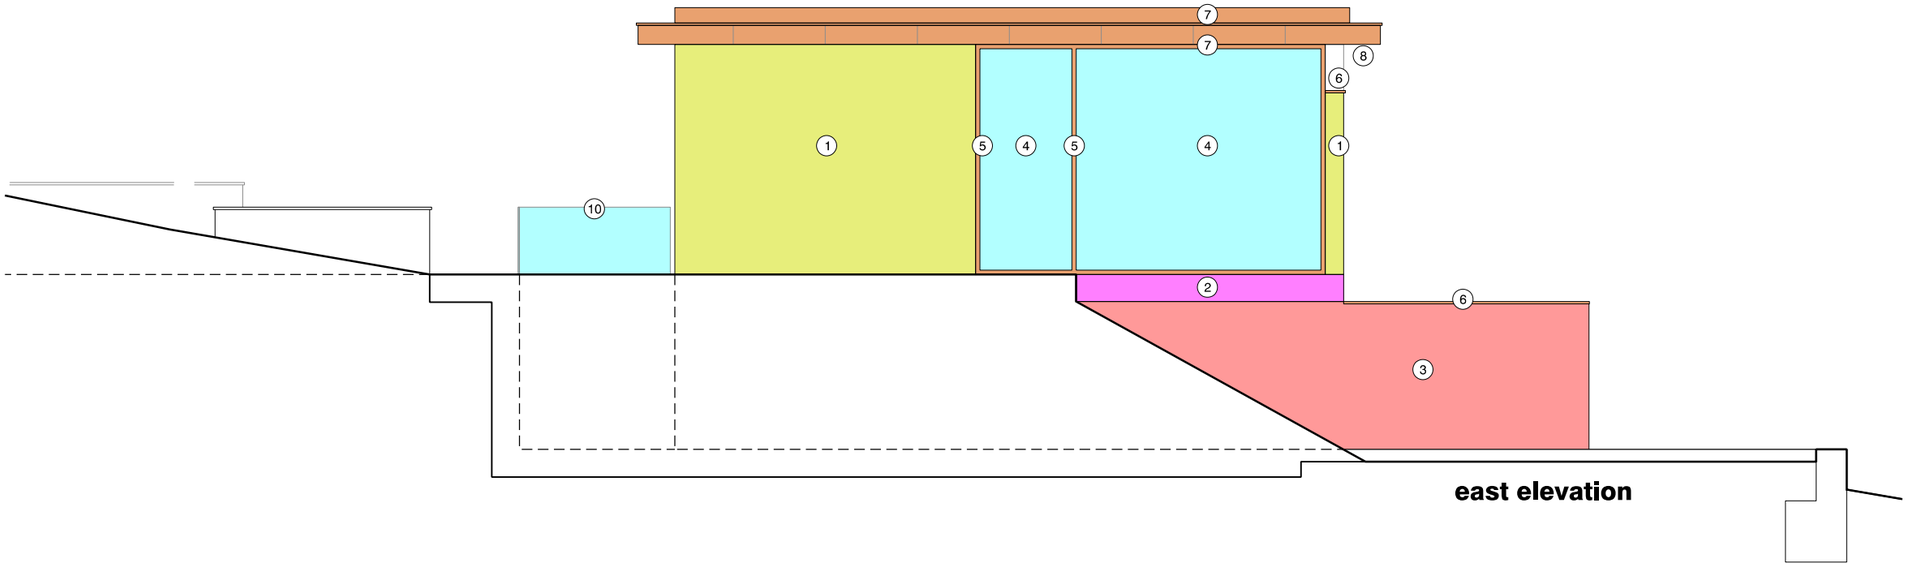

east elevation

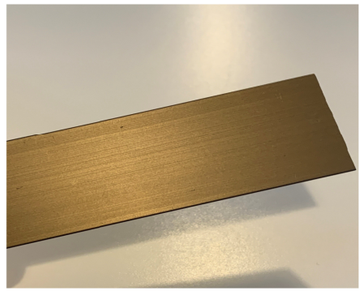

sample of bronze windows, cladding, and soffits in RAL 1036 metalic finish

sample of Imperial Bricks Cambridge Cream bricks

revision:	date:	note:
P01	2025.10.28	preliminary first issue

LEGEND

1	stretcher bond brickwork (Cambridge Cream by Imperial Bricks) with flush pointing to match bricks
2	stack bond brickwork (Cambridge Cream by Imperial Bricks) with flush pointing to match bricks
3	stretcher bond brickwork (Cambridge Cream by Imperial Bricks) with raked horizontal joint and flush vertical joint pointing to match brickwork
4	clear double glazed windows
5	bronze coloured aluminium double glazed window system in RAL 1036 metallic finish
6	bronze coloured aluminium sills and copings in RAL 1036 metalic finish
7	bronze coloured cladding in RAL 1036 metalic finish
8	bronze coloured soffit in RAL 1036 metalic finish
9	bronze coloured external door in RAL 1036 metalic finish
10	cantilevered clear glass balustrade
11	bronze coloured gutter and downpiple in RAL 1036 metallic finish
12	new timber fence (brown colour varnish)

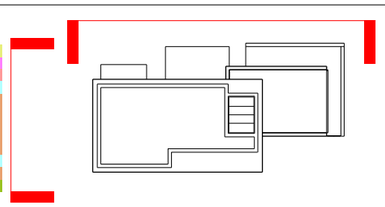

project
Highcroft, Billington

job no.
7676

title
false-colour material legend for south and east elevation

scale
1:100 @ A3

drawing no.
al(05)0601

stephenson hamilton risley
STUDIO

3 riverside mews
4 commercial street
manchester, M15 4RQ
www.shr.studio
email@shr.studio
0161 832 0244

© stephenson hamilton risley STUDIO ltd. do not scale from this drawing