This drawing is to be read in conjunction with all relevant Architect, consultants' and specialists' drawings and specifications. The Architect is to be notified of any discrepancies before proceeding. Do not scale from this drawing. All dimensions and levels are to be checked on site. This drawing is subject to copyright. All work carried out before Planning and Building Permission has been granted is at the contractor/clients risk.

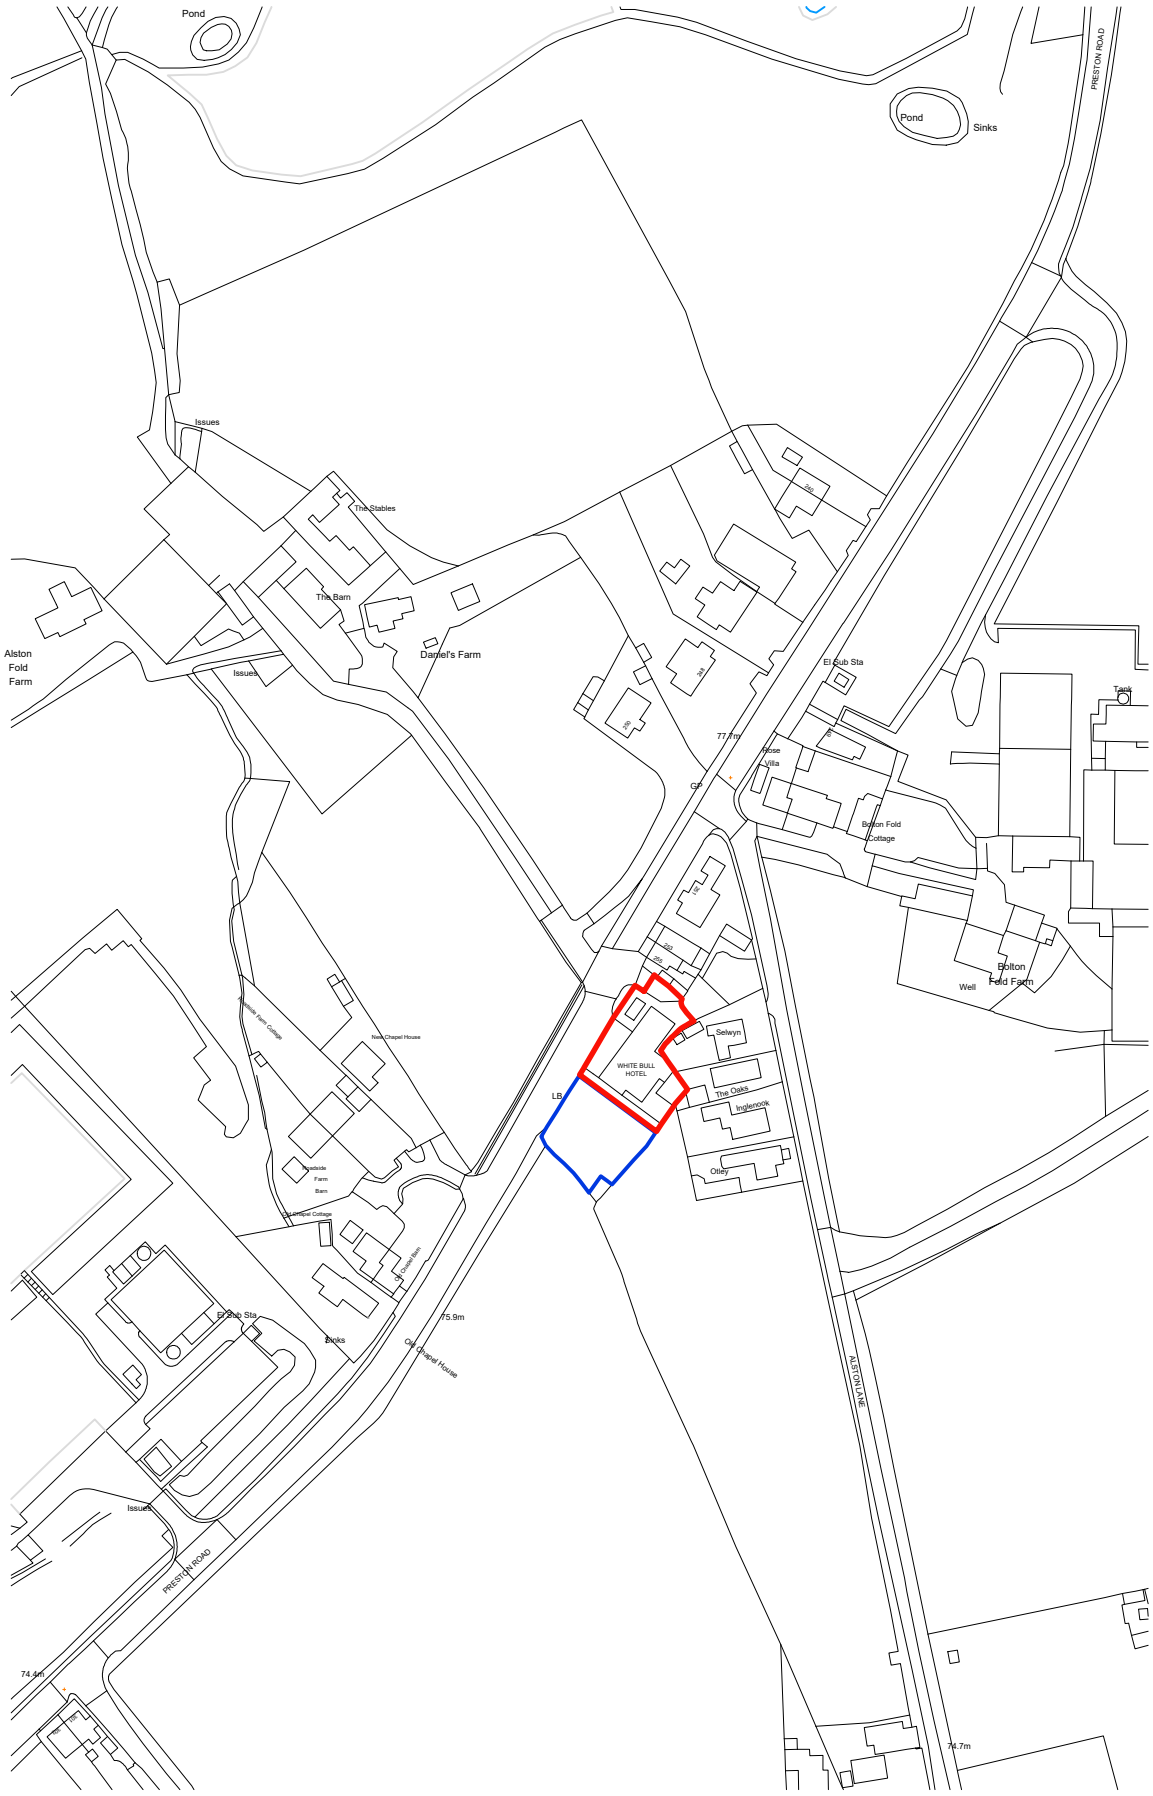

Mapping contents © Crown copyright and database rights 2024 Ordnance Survey 100035207

LOCATION PLAN -

0 50 100 150 200m

1:2500 SCALE

N

Client
Mr Mark Dewhurst

Job Title
Proposed site re-development
at the former White Bull Hotel
Preston Road
Alston
Preston
PR3 3BJ

Drawing Title
Location Plan.

Scale	Date	Drawn
1:2500 @A3	DEC '25	TdM

spa
SUNDERLAND PEACOCK ARCHITECTS
SUNDERLAND PEACOCK & ASSOCIATES LTD.
HAZELMERE, PIMLICO ROAD, CLITHEROE
LANCASHIRE, BB7 2AG
T 01200 423178 F 01200 427328
E info@sunderlandpeacock.com
www.sunderlandpeacock.com

7074 - L01