This drawing is to be read in conjunction with all relevant Architect, consultants' and specialists' drawings and specifications. The Architect is to be notified of any discrepancies before proceeding. Do not scale from this drawing. All dimensions and levels are to be checked on site. This drawing is subject to copyright. All work carried out before Planning and Building Permission has been granted is at the contractor/clients risk.

0 2 4 6m

1:100 SCALE

PROPOSED FRONT (NORTH WEST) ELEVATION

Scale 1:100

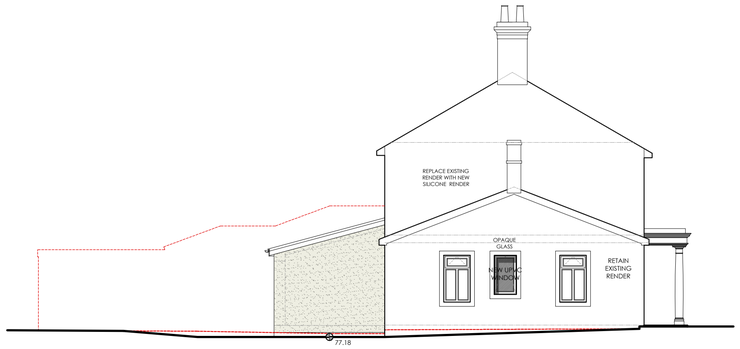

PROPOSED SIDE (NORTH EAST) ELEVATION

Scale 1:100

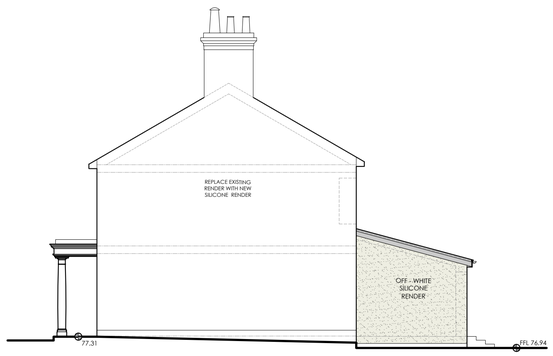

PROPOSED SIDE (SOUTH WEST) ELEVATION

Scale 1:100

PROPOSED REAR (SOUTH EAST) ELEVATION

Scale 1:100

REVISIONS:

Rev A - Materials Added. - 28.11.2025 - TDM

Client
Mr Dewhurst

Job Title
Proposed Partial Demolition and Conversion of a Former Public House at:

The Site of the Former White Bull Hotel
Preston Road, Alston
Preston, PR3 3BN.

Drawing Title
Proposed Elevations.

Scale	Date	Drawn
1:100 @A1	NOV '25	TdM

SUNDERLAND PEACOCK ARCHITECTS
SUNDERLAND PEACOCK & ASSOCIATES LTD.
HAZELMERE, PIMLICO ROAD, CLITHEROE
LANCASHIRE, BB7 2AG
T 01200 423178 F 01200 427328
E info@sunderlandpeacock.com
www.sunderlandpeacock.com

7074 - P02A