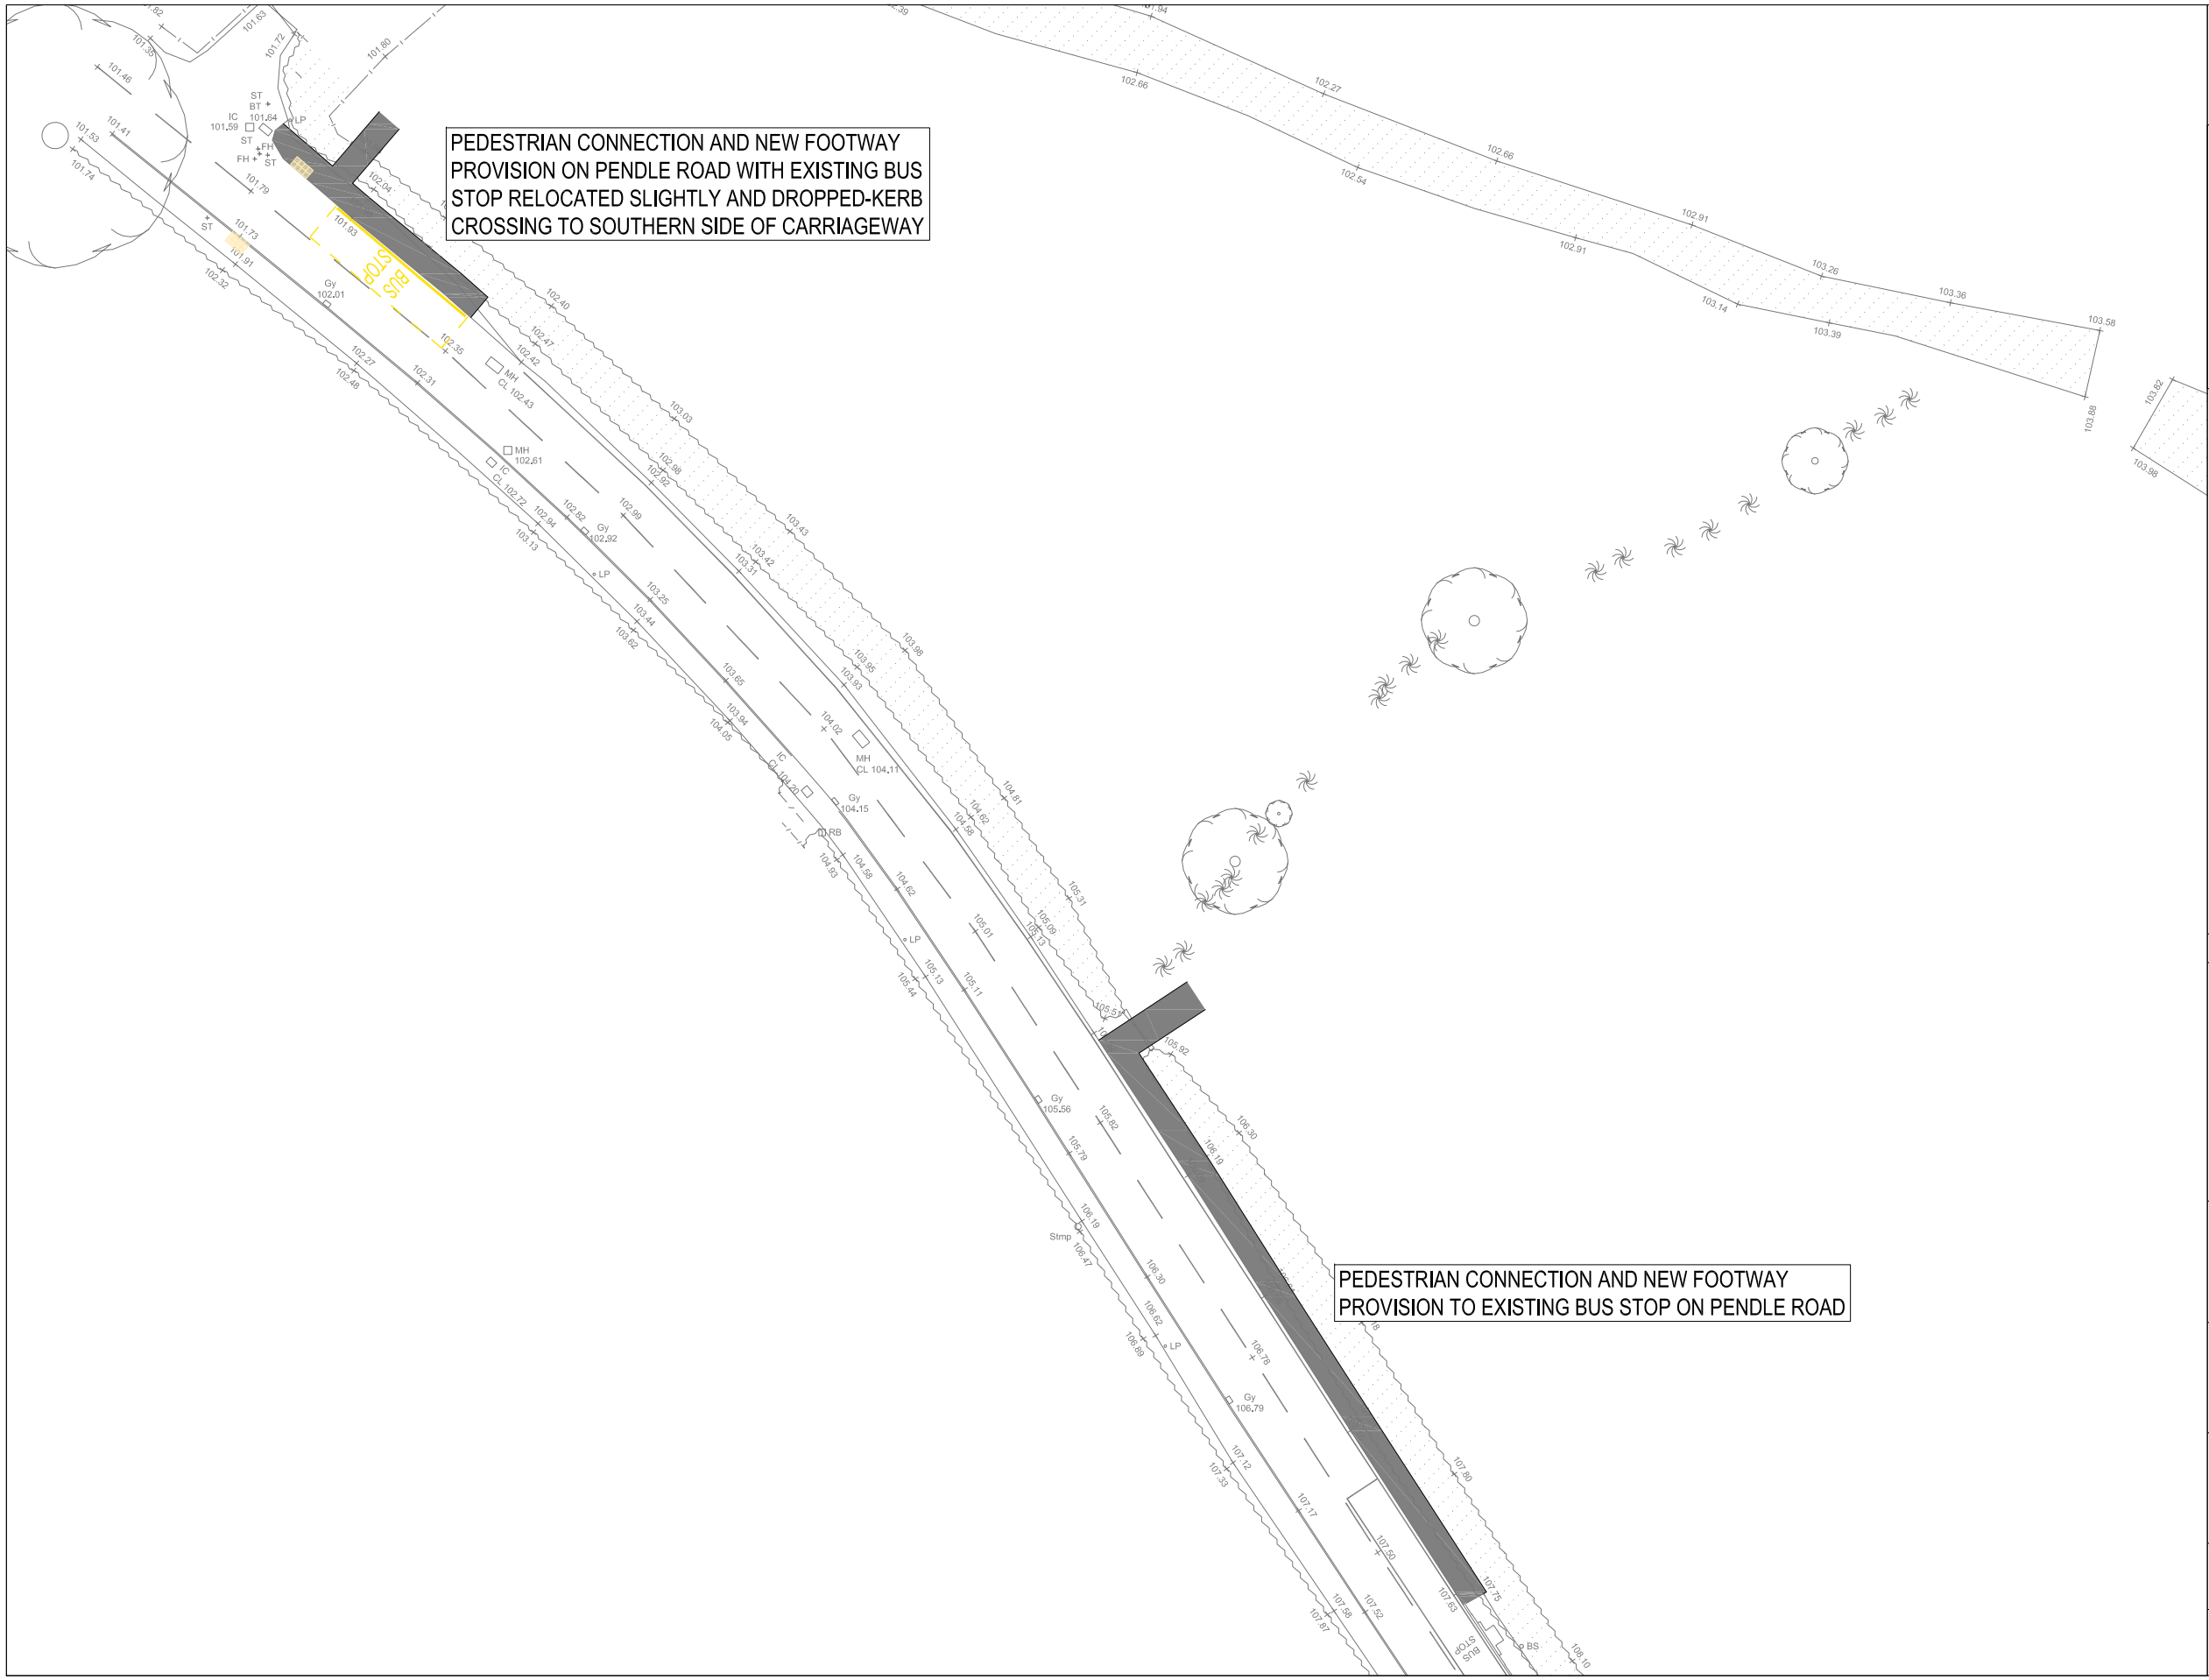

1. THIS DRAWING IS NOT TO BE SCALED FOR CONSTRUCTION PURPOSES.
2. THE CONTRACTOR SHALL CHECK ALL DIMENSIONS AND LEVELS ON SITE.

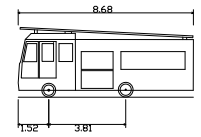

DB32 Fire Appliance

Overall Length	8.680m
Overall Width	2.180m
Overall Body Height	3.452m
Min Body Ground Clearance	0.337m
Max Track Width	2.121m
Lock to lock time	6.00s
Kerb to Kerb Turning Radius	7.910m

REV	DESCRIPTION	DATE	BY	AUTH

Hub Transport Planning Ltd
Floor 1B
4 Temple Row
Birmingham
B2 5HG

T : 0121 454 5530

CLIENT
RICHBOROUGH

PROJECT
CLITHEROE

TITLE
ADDITIONAL PEDESTRIAN ACCESS ONTO PENDLE ROAD

DRAWN	AUTHORISED	SCALE	SHEET SIZE	DATE
JP	GM	1:250	A3	16.12.25

PROJECT NO.	DRAWING NO.	REV
T25604	004	-