


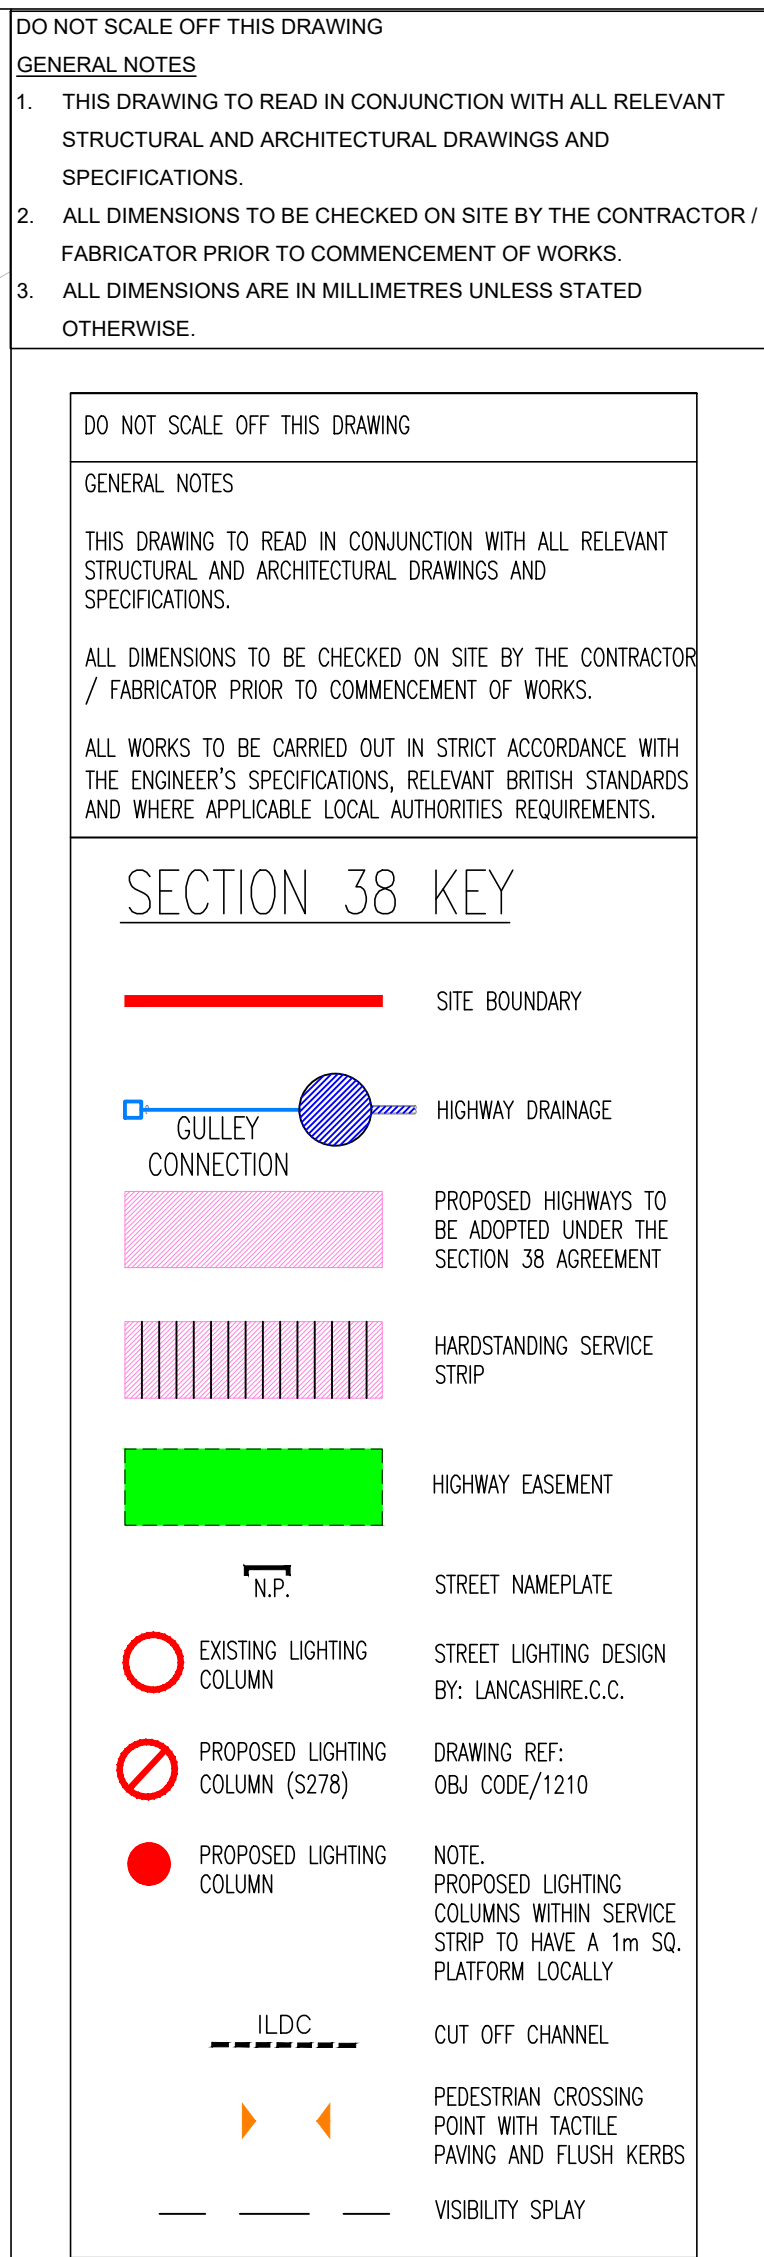

P15	AMENDED TO LATEST LAYOUT	20.07.25	MG	SB
P14	DRAINAGE AMENDED FOR CLARITY	28.06.25	MG	SB
P13	ROAD SERVING PLOTS 30-34 ADDED	01.04.25	MG	SB
P12	AMENDED TO LATEST LAYOUT	18.08.23	MG	SB
P11	ROAD SERVING PLOTS 151-157 GRADIENT AMENDED	05.02.23	MG	SB
P10	ACCESS ROAD TO PH2 ADDED	23.04.22	MG	SB
P9	AMENDED TO LATEST SEWER SURVEY	20.09.21	MG	SB
P8	AMENDED TO HIGHWAYS COMMENTS	10.06.21	MG	SB
P7	CONTOURS AMENDED AT \$275 TIE-IN	10.06.21	MG	SB
P6	AMENDED TO HIGHWAYS COMMENTS	12.01.21	MG	SB
P5	AMENDED TO HIGHWAYS COMMENTS	12.01.20	MG	SB
P4	AMENDED TO HIGHWAYS COMMENTS	08.09.20	MG	SB
P3	AMENDED TO HIGHWAYS COMMENTS	08.09.20	MG	SB
P2	SWALE ADDED	17.08.20	MG	SB
P1	PRELIMINARY ISSUE	30.06.20	MG	SB
Rev	Description	Date	By	Chkd



Sutcliffe

Geotechnical & Environmental Investigations
Building Surveying
Pre Planning Services

Geotechnical & Environmental Investigations
Building Surveying
Pre Planning Services

Generalist Office
0153 621 0150

Manchester Office
0161 417 1300

North West Office
01753 664 011

London Office
020 876 4335

www.sutcliffe.co.uk



LOVELL	
Project	WHALLEY ROAD LANCASHIRE

Drawing Title
S38 LAYOUT

Date JULY 2020	Drawn By MG	Checked By SB
Scale at A0 1:500	Project Number 30626	
Sheet Number W/HI - CIVIL - 3300 - 650 0001		Revision D15

WHL -S01-22-00-C-030-0001	F13
---------------------------	-----