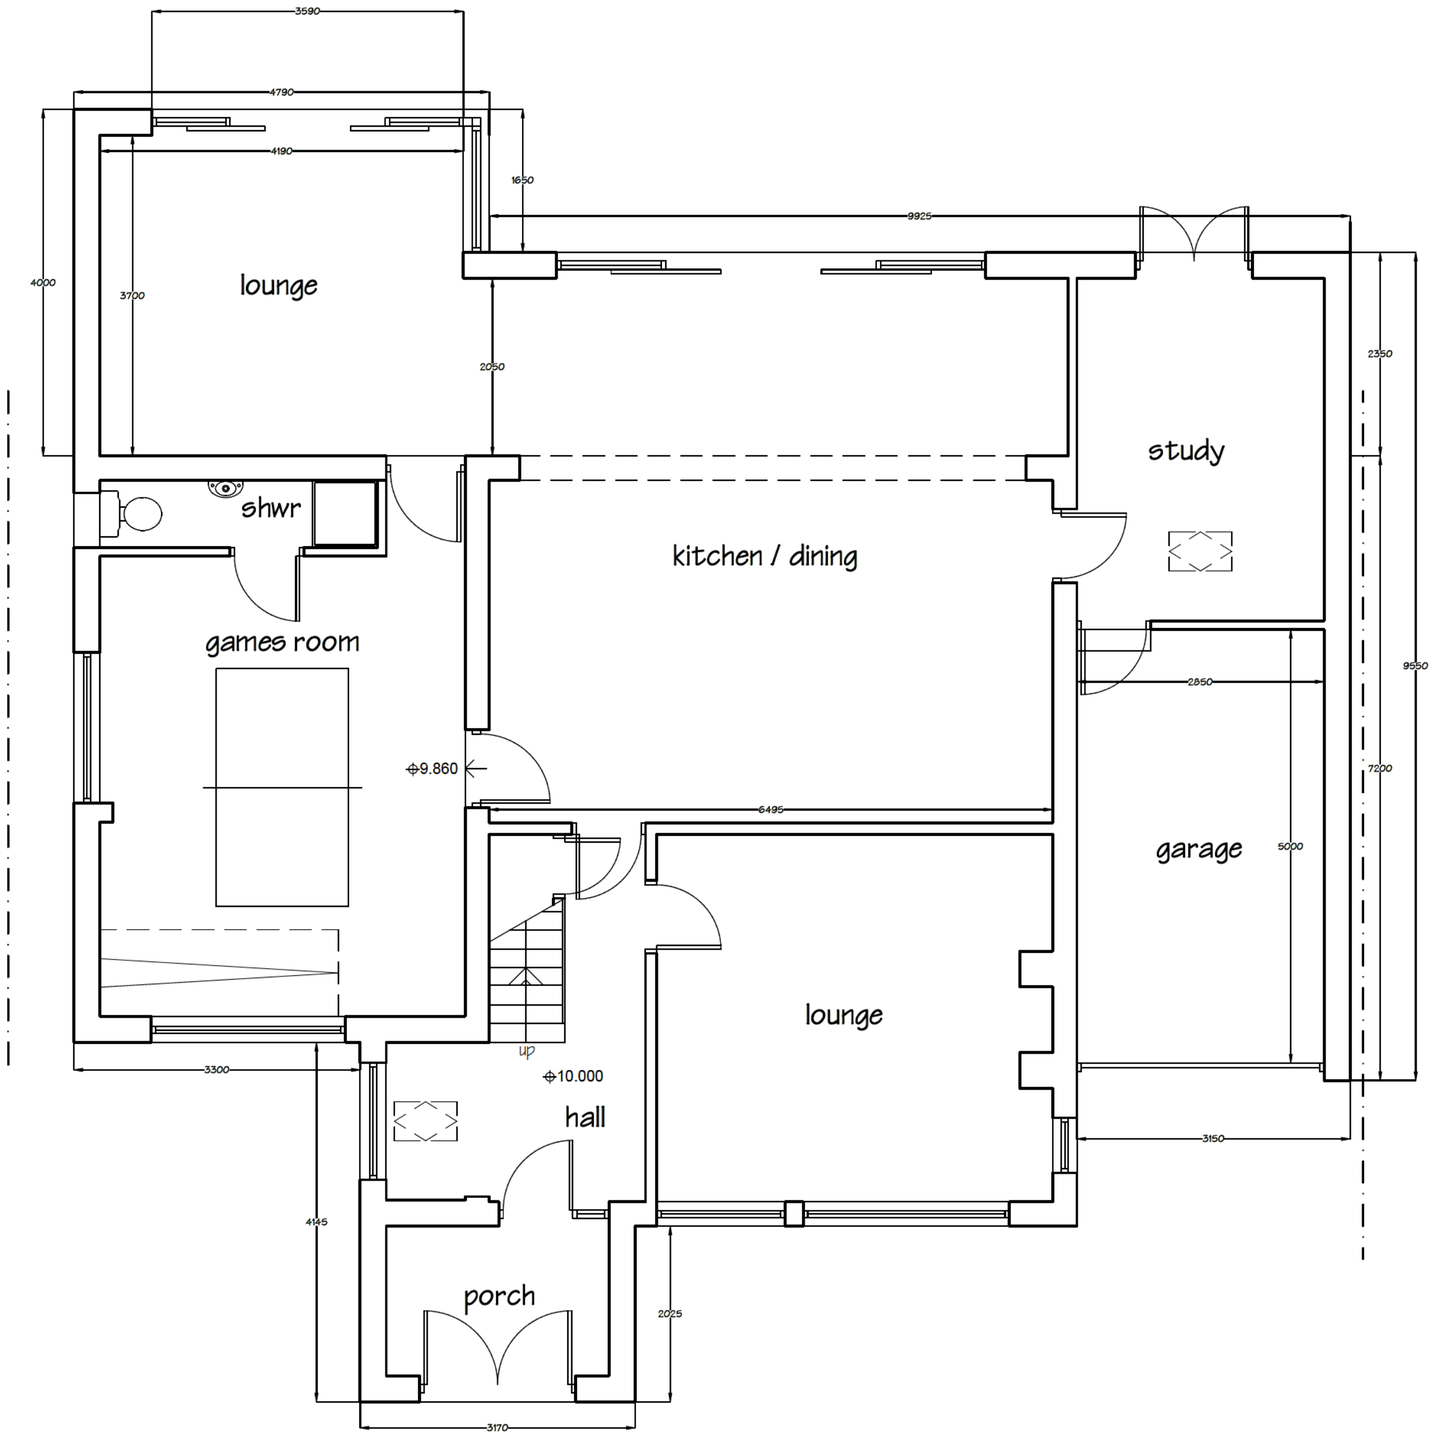

metres

0 1 2 3

PD Construction Consultants

RICS

PLANNING ISSUE

Client: Mr & Mrs Cutforth		
Project: Proposed Alterations 57 Edisford Road Clitheroe		
Dwg title: Existing Ground Floor Plan		
Scale @ A2: 1:50	Date: 13.04.25	Drawn by: PD
Drawing no. 1694 - 07		Rev. -