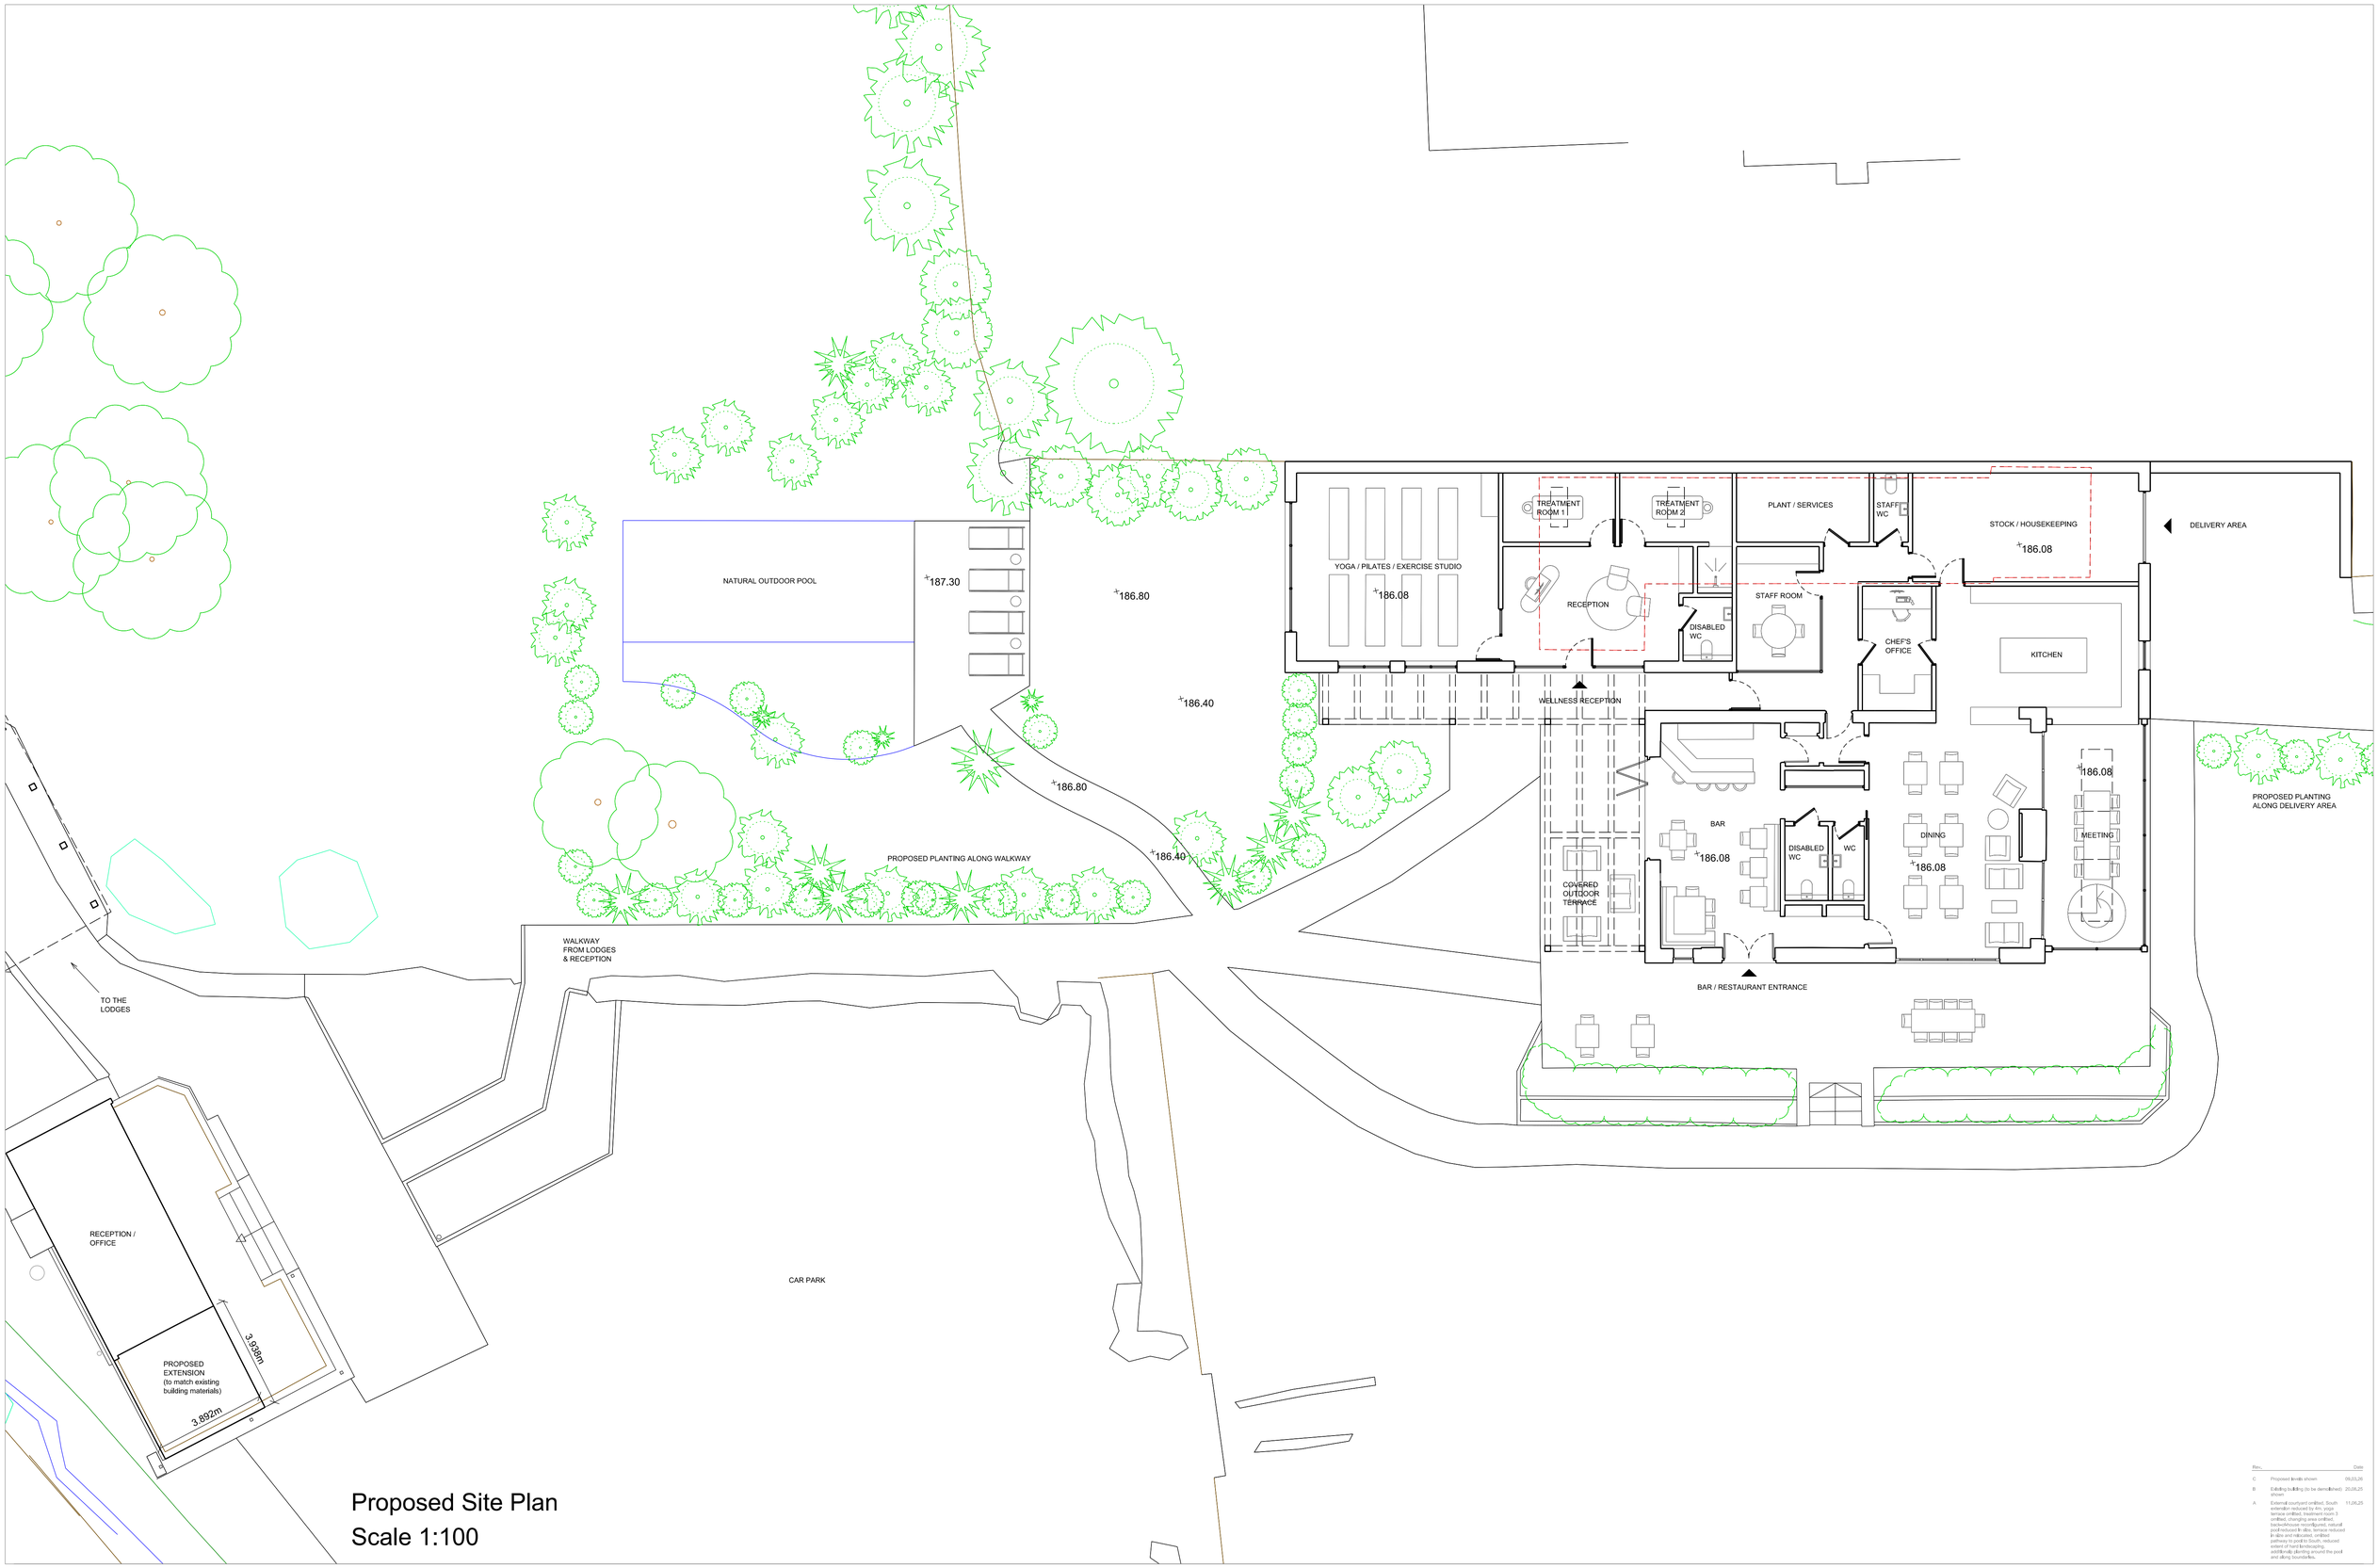

Proposed Site Plan

Scale 1:100

Rev.		Date
C	Proposed levels shown	09.03.26
B	Existing building (to be demolished) shown	20.08.25
A	External courtyard omitted, South extension reduced by 4m, yoga terrace omitted, treatment room 3 omitted, changing area omitted, backwhouse reconfigured, natural pool reduced in size, terrace reduced in size and relocated, omitted pathway to pool to South, reduced extent of hard landscaping, additionally planting around the pool and along boundaries.	11.06.25

Notes

This drawing, together with the design it illustrated, is copyright, and may not be reproduced in any form, without the written consent of Zara Moon Architects.

Do not scale off this drawing except for determination of basic layout - only figured dimensions to be used; All dimensions to be checked on site

N

Existing building to be demolished

ZMA

RIBA | Chartered Practice

Project Name	Everything Retreat	Project No.	200.24
Stage	Planning Submission		
Proposed Site Plan - Ground Floor	06	Scale	1:100 @ A1
Date	November 2024		
Rev	C	Drawn	ZM