1 PROPOSED WEST FOR FRONT ONLY
1 : 25

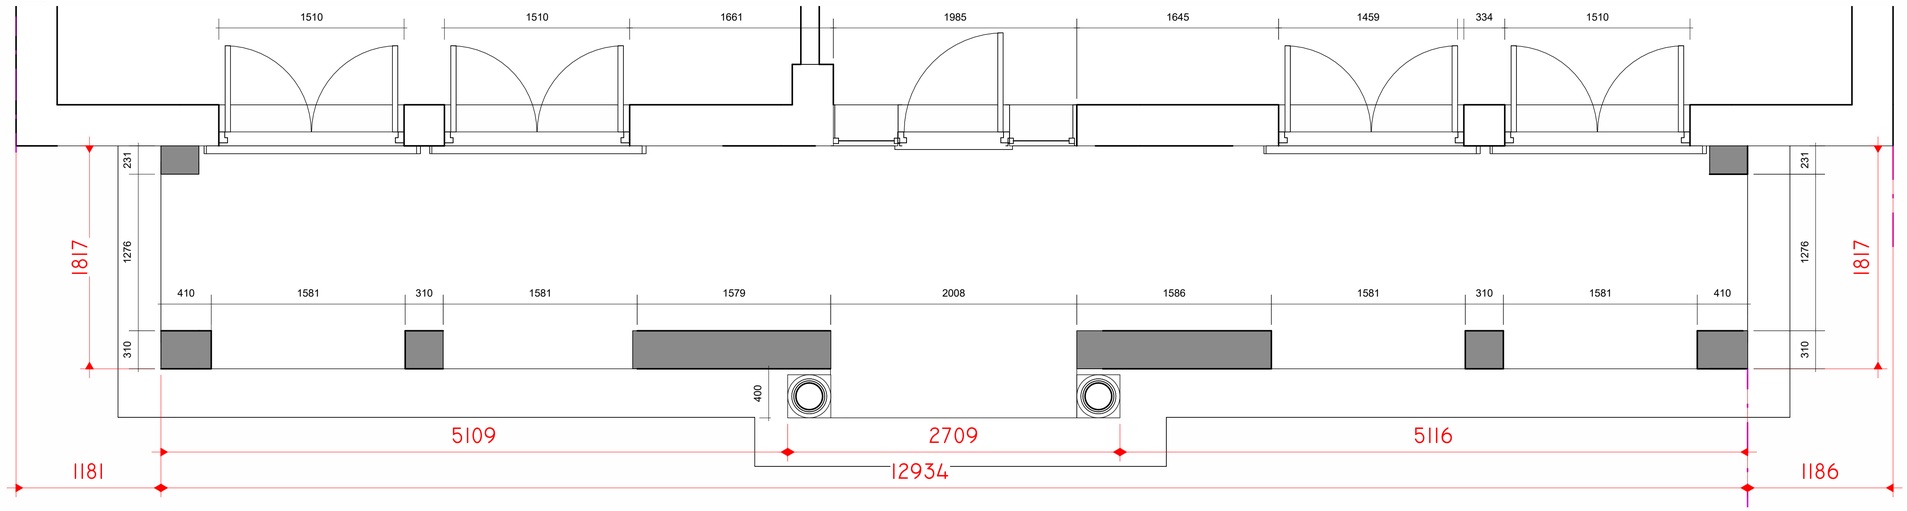

2 0 PROPOSED GROUND FLOOR Copy 1
1 : 25

No.	Description	Date

Peter Hitchen Architects

CODE	STATUS	SUITABILITY DESCRIPTION	PURPOSE OF ISSUE

PROJECT
Alterations to existing house at Bridgeway 16 Brooke's Lane

CLIENT
Mr and Mrs Sutcliffe

Date
15/12/2025

Project number
PHA/1012

Scale (@ A1)
1 : 25

SHEET
PROPOSED PORTICO DESIGN

Drawn by
DH

Checked by
PH

DRAWING NUMBER
A4.7

REV