Proposed Front Elevation
Scale 1:100

Proposed Rear Elevation
Scale 1:100

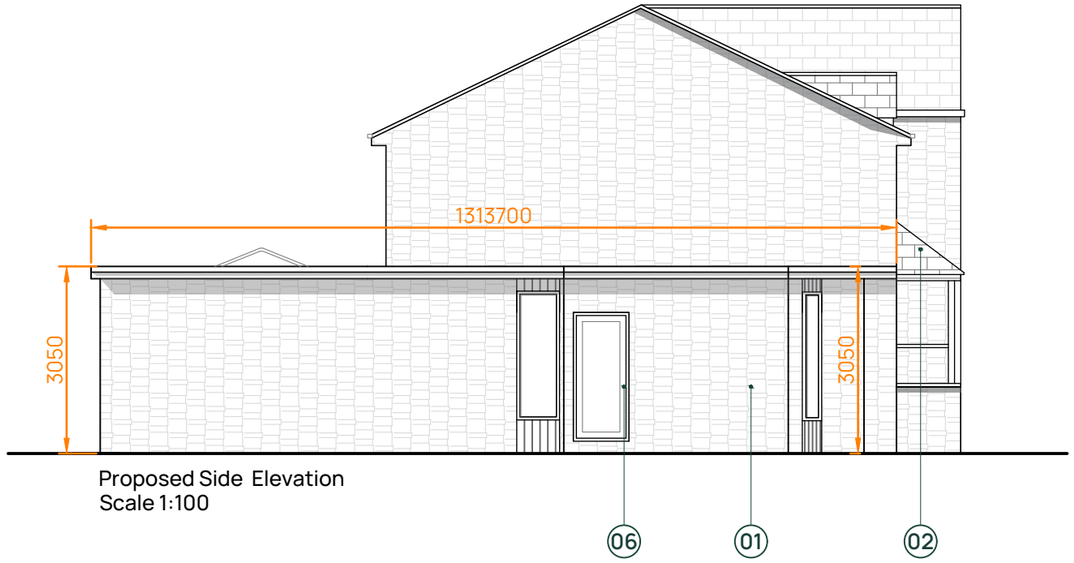

Proposed Side Elevation
Scale 1:100

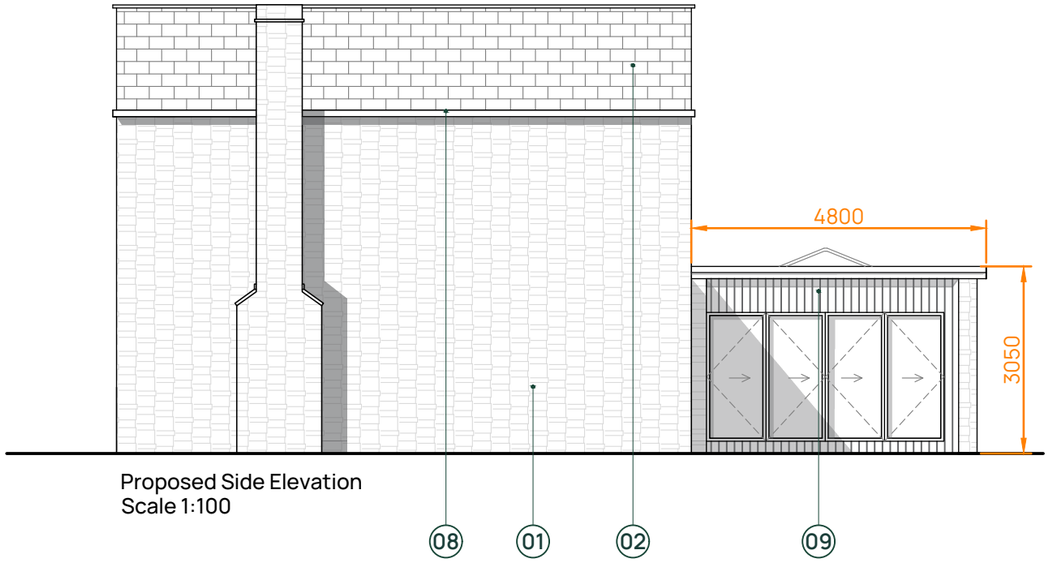

Proposed Side Elevation
Scale 1:100

BCAE ARCHITECTS

Unit 17 Guest House Farm
Runshaw Lane
PR7 6HD

t: 01772 230 538
e: info@bcae-architects.co.uk
w: www.bcae-architects.co.uk

notes:

1. Drawings are based on survey data and may not accurately represent what is physically present.
2. All dimensions to be site verified by the contractor before proceeding.
3. All dimensions are in millimeters unless noted otherwise. Only work from written dimensions.
4. BCAE Architects ltd. shall be notified in writing of any discrepancies.
5. This drawing is copyright, and may not be reproduced in any form, without the written consent of BCAE Architects ltd.

revisions:

rev	date	checked by	issued by	notes

key:

01	Stone	05	UPVC Windows. Colour Brown	09	Timber Cladding
02	Slate. Colour Dark Grey	06	UPVC Door. Colour Brown	10	UPVC Door. Colour Brown
03	Wood Panels	07	Chimney Pots. Colour Red	11	Chimney Pots. Colour Red
04	Stone lintels	08	RWP & Guttering. Colour Black	12	RWP & Guttering. Colour Black

scale bar:

0 1m 2m 5m 10m

client: Karen Cavanagh

project: 19 Browgate, Sawley, Clitheroe, BB7 4NB

stage: Proposed

revision:

title: Proposed Elevations

drawn by:	JE
approved by:	BC
date:	Jan 2026
job no:	148.25
scale:	1:100@A3

drawing no.

PROPOSED
P200

RIBA | arb