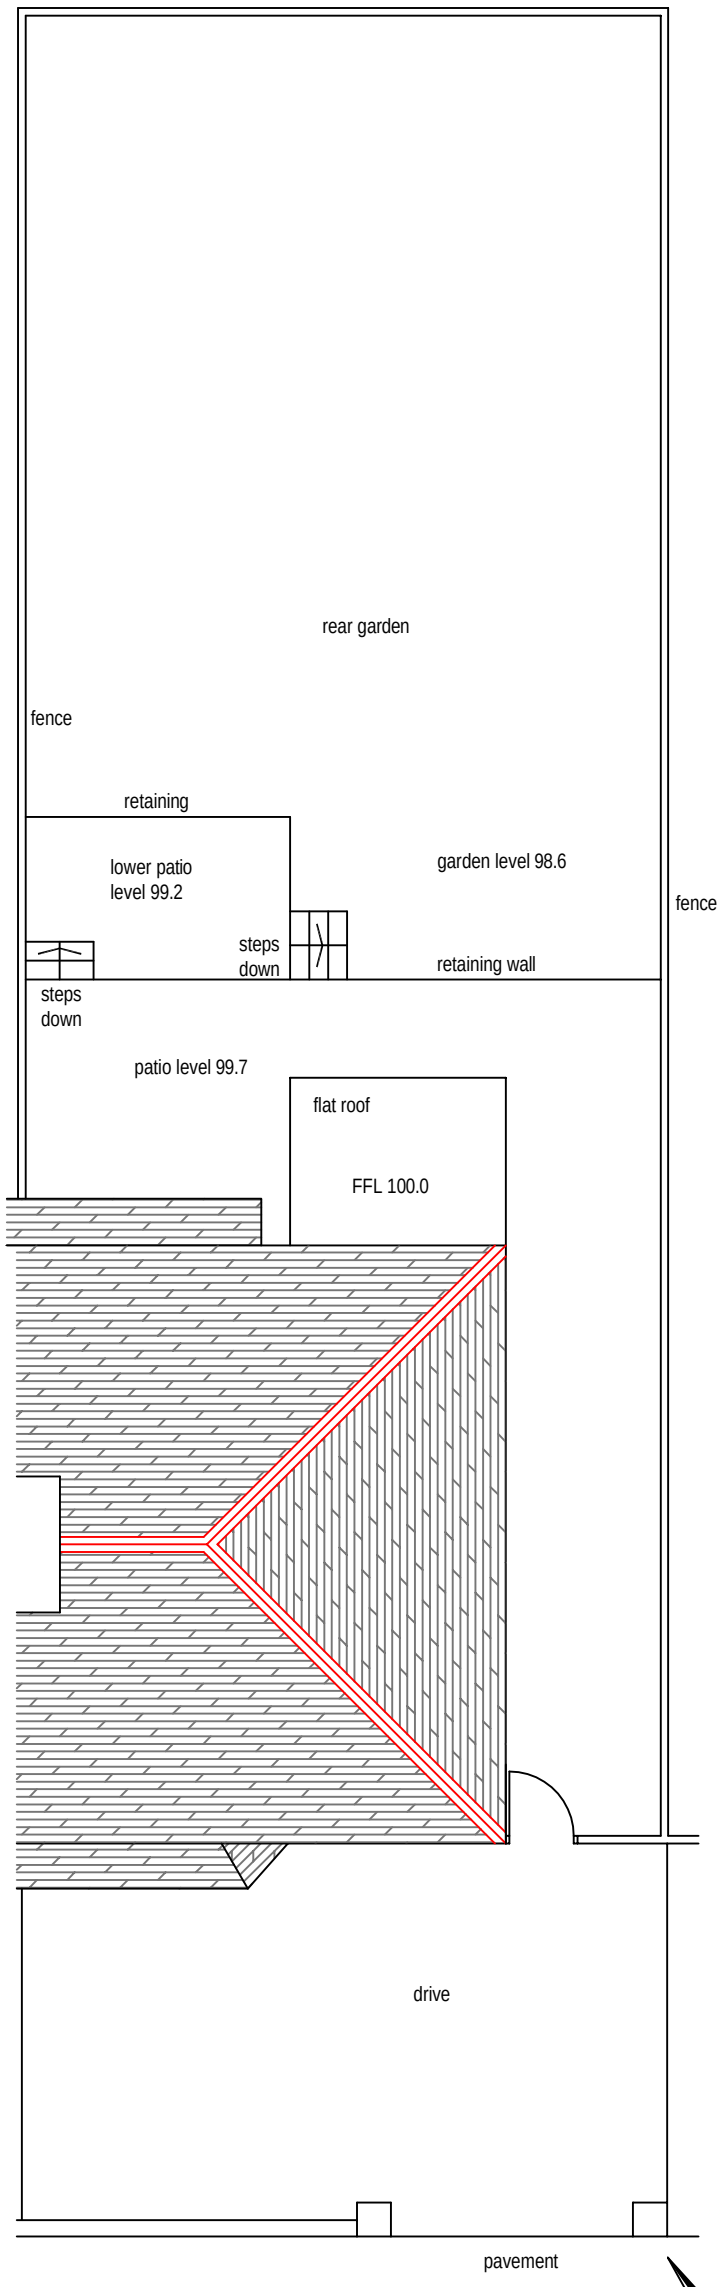

Existing Roof / Site Plan

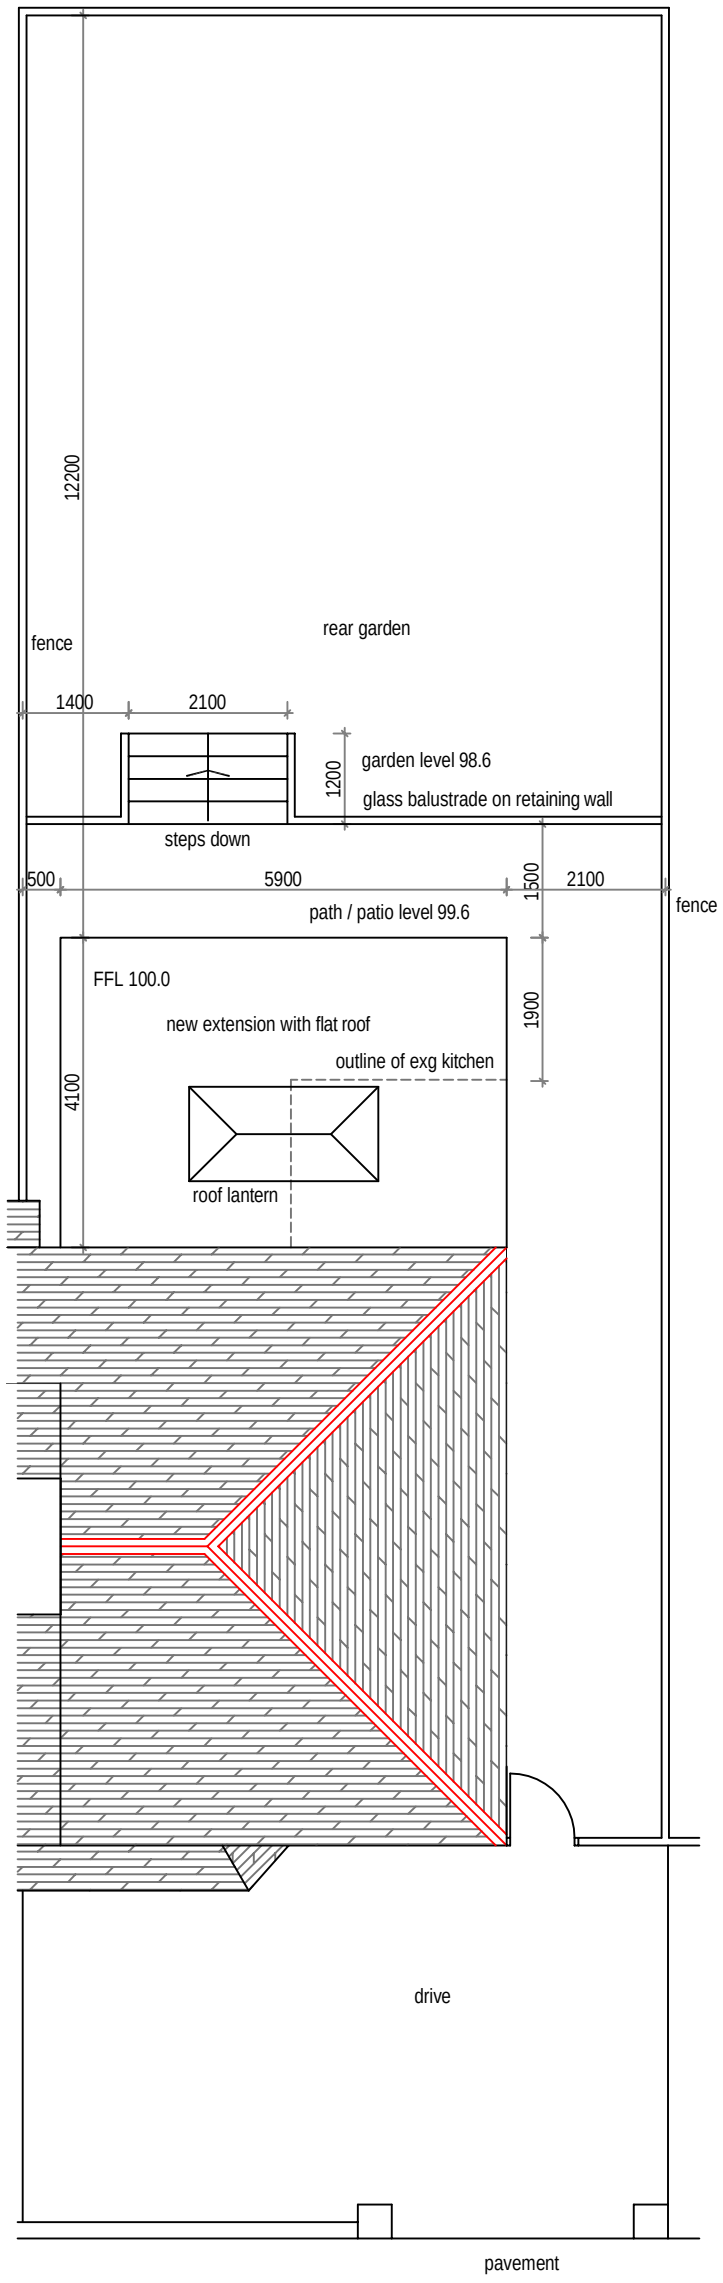

Proposed Roof / Site Plan

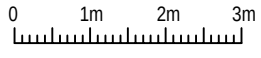

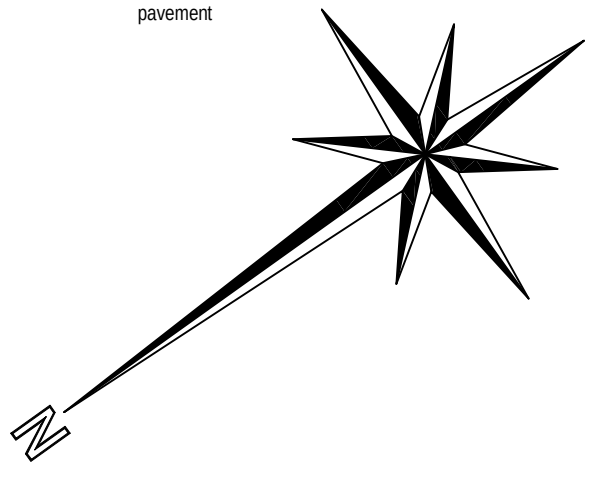

Project			
Proposed extension to rear of 26 Hawthorne Place, Clitheroe, BB7 2HU			
Description	Scale	Drawn	Date
Roof / site plans	1:100 @ A3	CW	Mar 26
Client		Drawing No	
Mr. T. Walton / Ms B. Dobie		711/03	