NOTES:
1: The Contractor, Sub Contractor or specialist supplier are responsible for confirming site dimensions prior to fabrication 2: Any dimensional discrepancies are to be reported to the Architect immediately

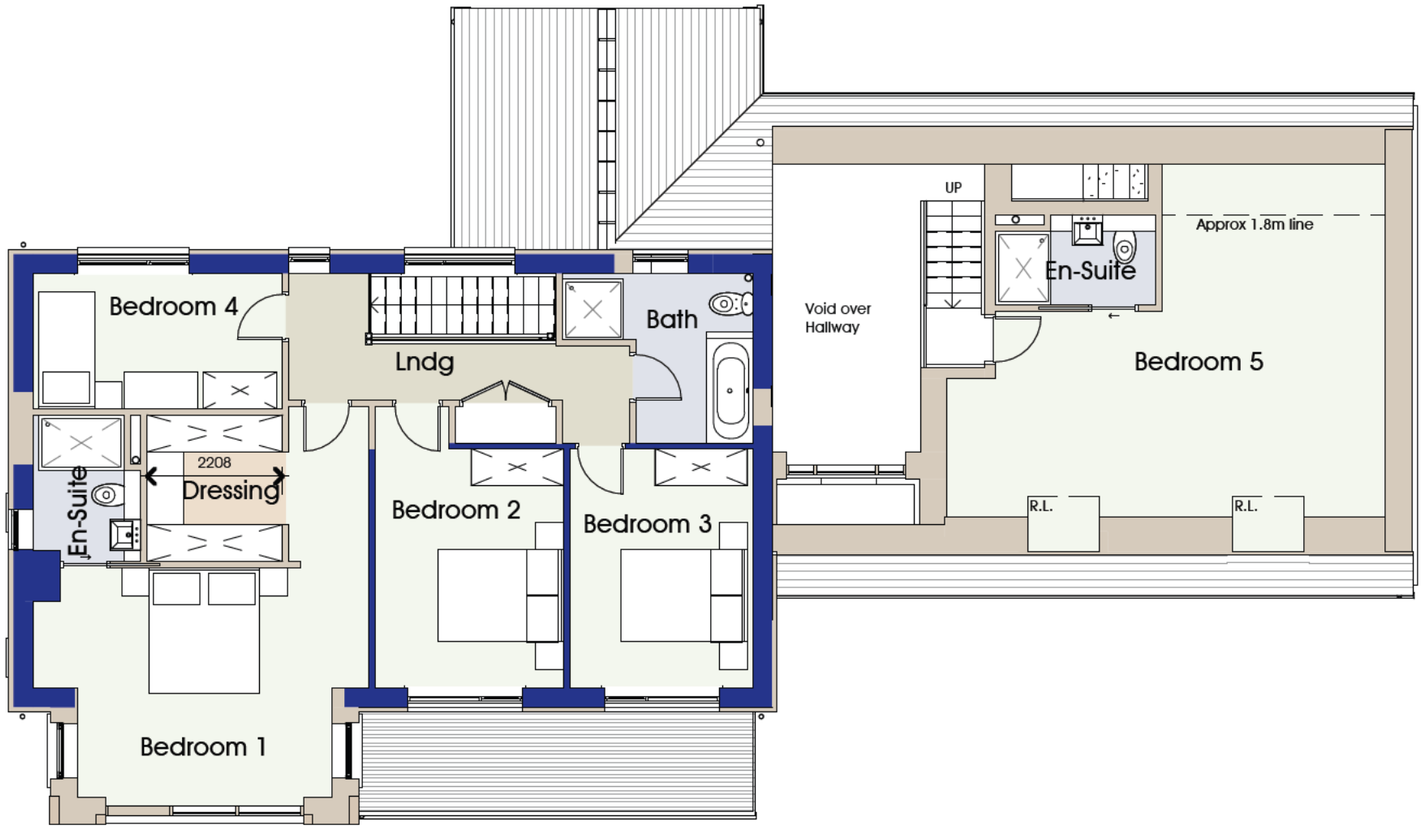

First Floor Plan

1 : 100

0 1 2 3 4 5m

B	08-04-2026	Roof lights replace dormers over garage
A	16-02-2026	Dormers added, garage moved back 800mm, widend 290mm and minor internal alterations

Hambledon View

Wade Group

Clerk Hill Road, Clitheroe

Planning Application
Extension and Alteration
Proposed FF Plan

DATE Sept 2025

JOB NO 3444
DRAWING NO 006
REVISION B
SCALE 1 : 100 @ A3

PGB ARCHITECTURAL SERVICES LTD

PGB Architectural Services LTD Lily Cottage, 12 Glen Avenue, Knowle Green, Preston PR3 2ZQ
[redacted] 01254 820092 info@pgb-arch.com pgb-arch.com