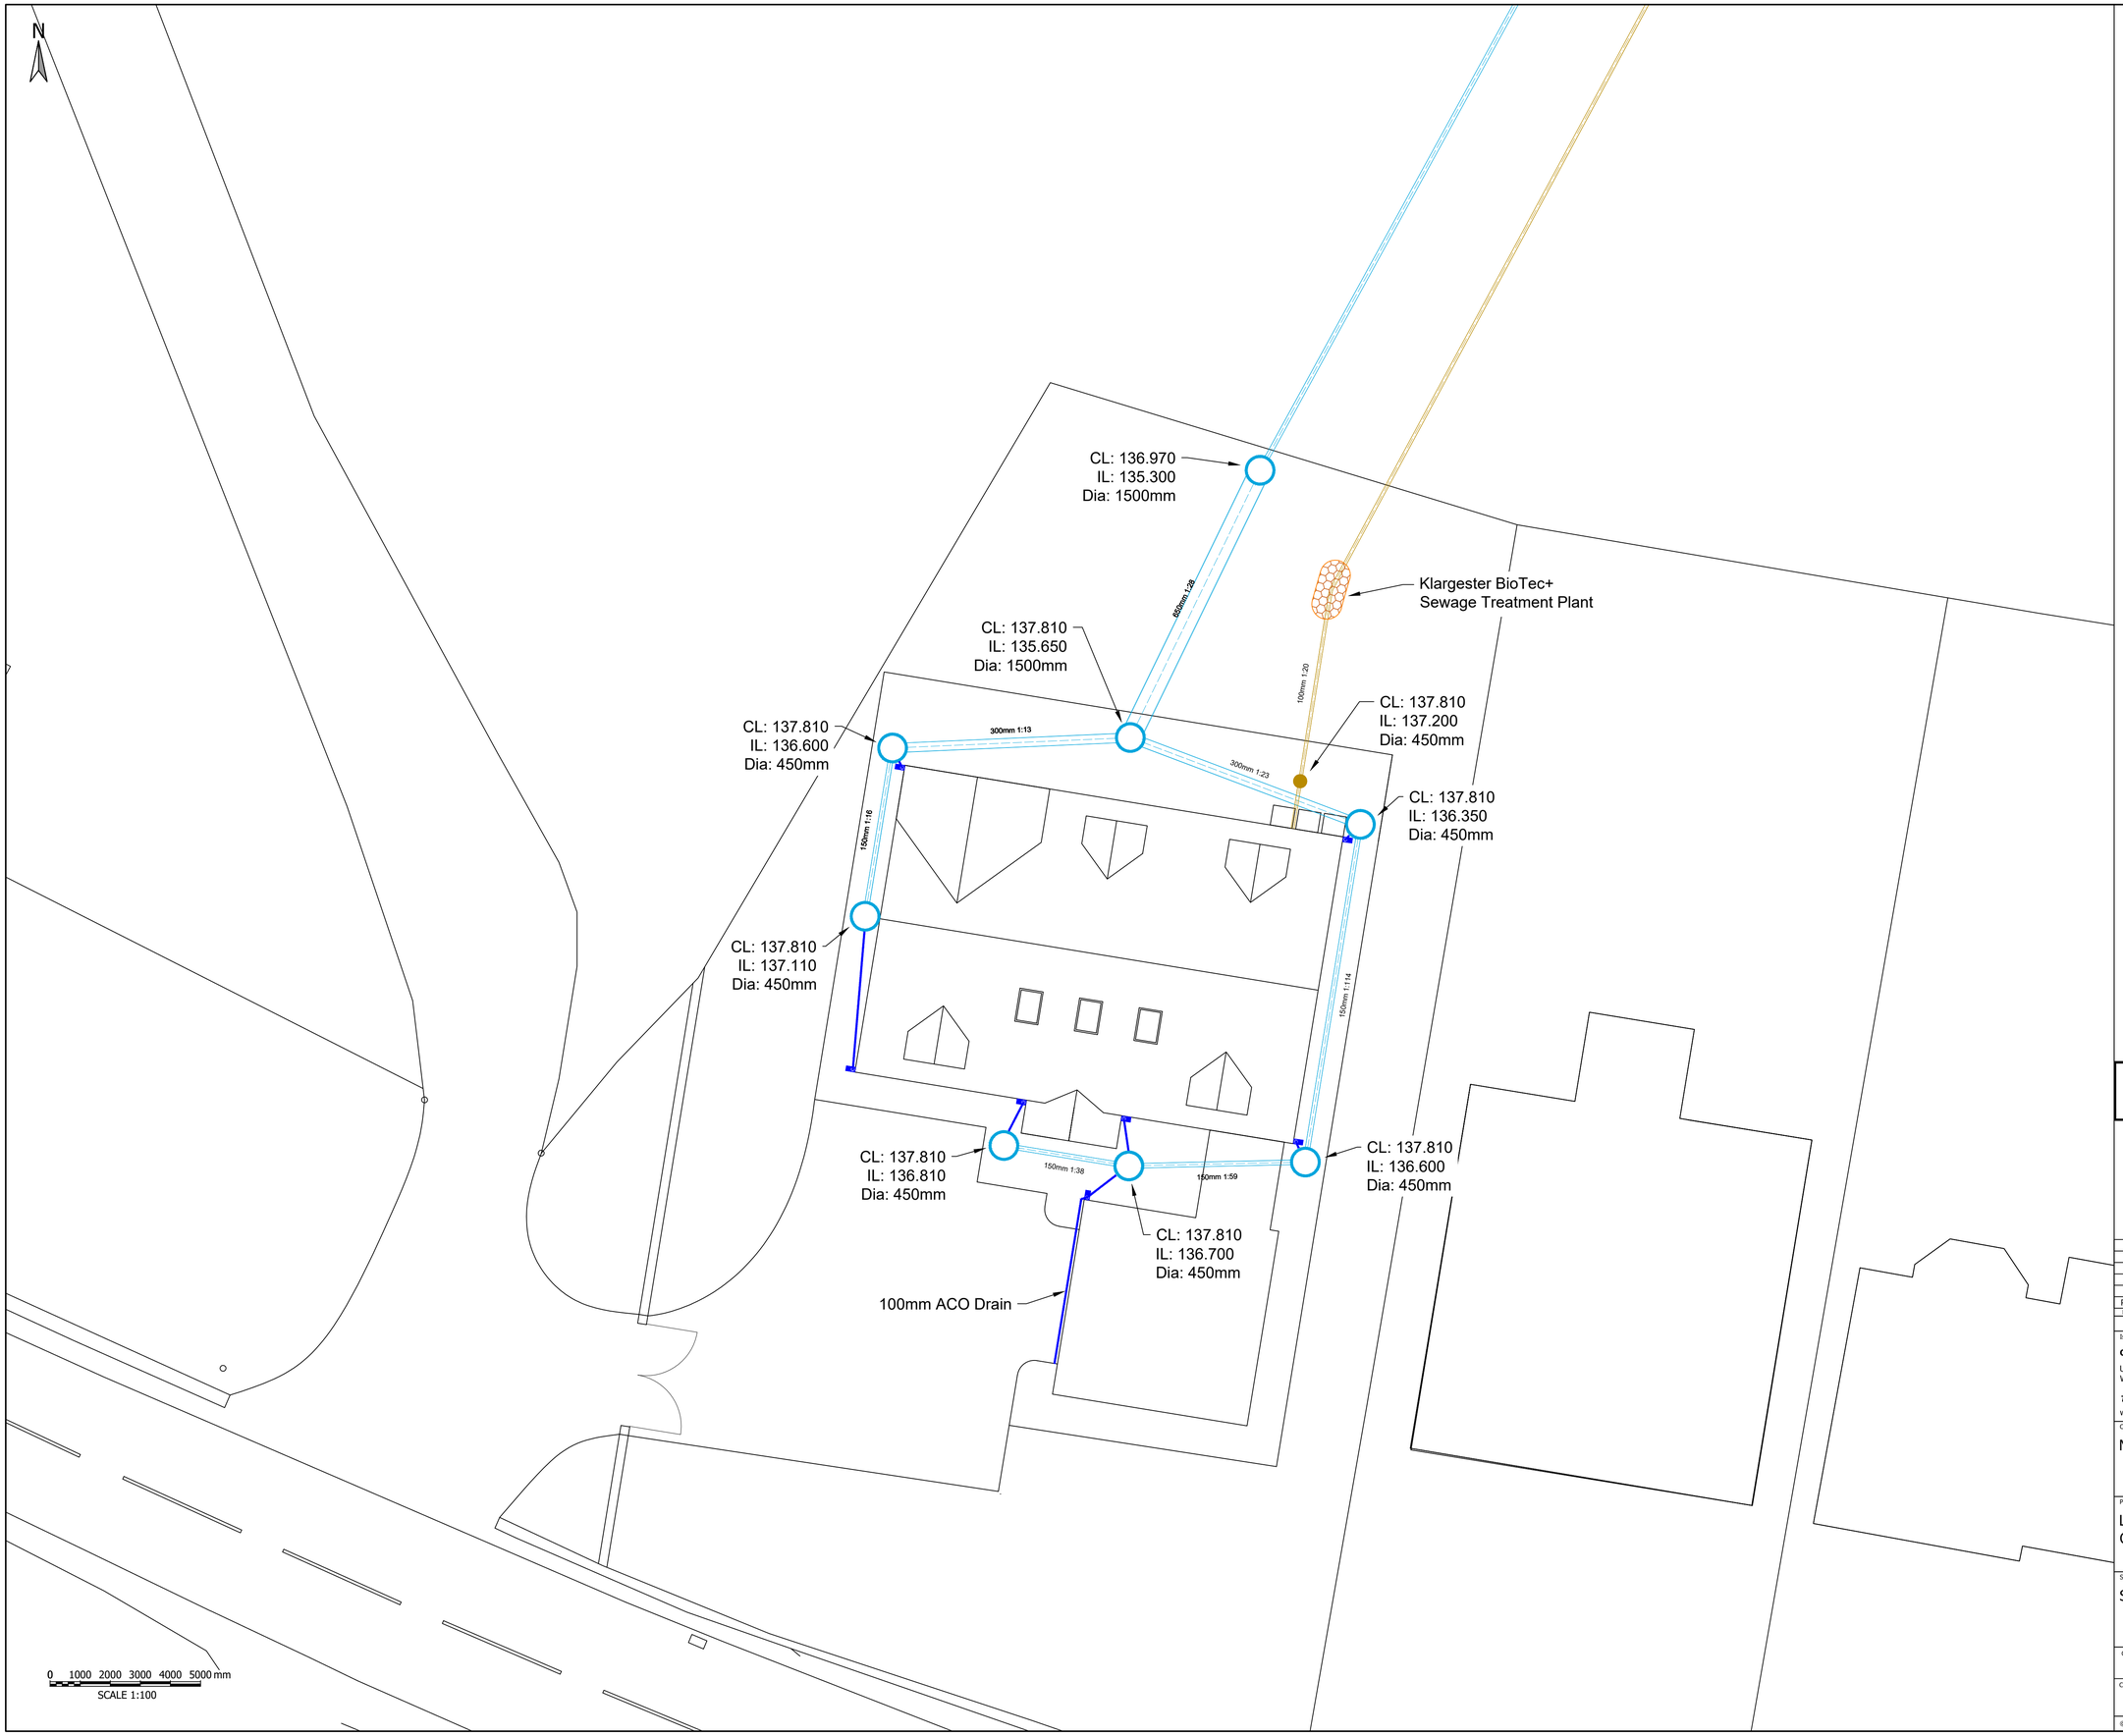

Notes

1. All dimensions are in meters and all levels in are meters above ordnance datum unless otherwise stated.
2. This drawing is to be read in conjunction with all other project drawings and documentation.
3. This drawing is to be used only by those to whom it has been formally issued, by Countywide Consulting Engineers or the Client.
4. Only written dimensions shall be used. Critical dimensions and levels shall be verified on site by the contractor prior to work commencement.
5. Any discrepancies in dimensions or details on or between these drawings shall be drawn to the attention of the project manager for clarification.

COUNTYWIDE CONSULTING ENGINEERS

FOR APPROVAL

Rev	Description	Date	Drawn By
P01	RIBA Stage 4 - First Issue	28.02.2026	RG

Document Control

Issuing Office

Countywide Consulting Engineers Ltd

Unit 27b Mitton Road Business Park, Mitton Road,
Whalley, Clitheroe, Lancashire, BB7 9YE

Tel: +44 (0)1200 318330

www.countywidece.co.uk

Client

Mr M Skoczen

Project Name

Land adjacent to 110 Ribchester Road
Clayton Le Dale BB1 9EE

Sheet Title

Surface Water & Foul Drainage Layout

CCE Project Number	Drawn By	Date	Checked By	Date	Issued By	Date	Scale @ A1	Suitability
CCE005503	RG	Feb 26	VL	Feb 26	RG	Feb 26	1:100	S4

Client Project Number	Originator	Volume/System	Level/Location	Type/Code	Role	Number	Revision
MAS01	CCE	XX	XX	DR	C	0001	P01

© Copyright Countywide Consulting Engineers

CCE_v1