Land at Higher Standen Drive, Clitheroe BB7 1HF

GENERAL NOTES
Copyright reserved to Woodcroft Design Ltd. and may not be reproduced without prior written consent. This drawing is subject to the accuracy of detailed supporting reports, surveys, working drawings and Local Authority Approval. Dimensions, finished floor levels, exact sizes of houses and areas shown are approximate only and subject to separate detailed design. Any finished floor levels shown have been provided by others and should be checked by a qualified structural engineer prior to commencement of on site works. It is the responsibility of the client and contractor to check the accuracy of this drawing is correct.

Streetscene A-A

Streetscene B-B

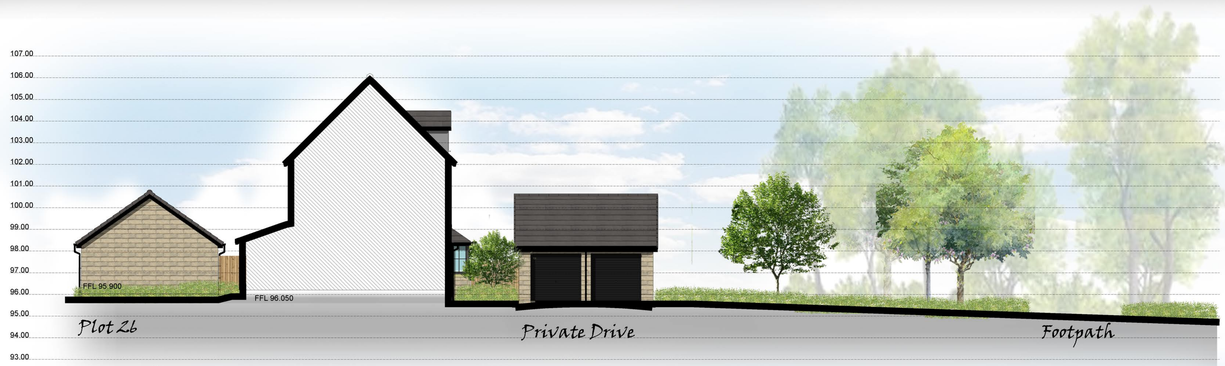

Cross Section X-X

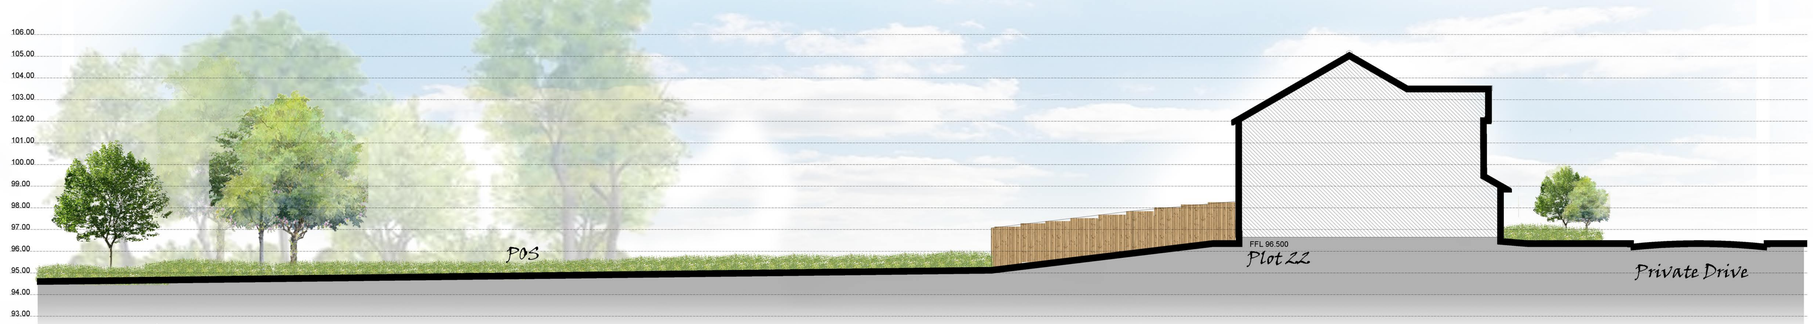

Cross Section Z-Z

Planning

Indicative Street Scene & Cross Sections

0 2.5 5 10 15 25 m
SCALE BAR 1:500

URBAN DESIGN GROUP
PROFESSIONAL PRACTICE

Drawing No.	25-166-SS01	Rev.	-
Scale:	1:100		
Date:	Jan 2026		
Sheet Size:	A0		

Woodcroft design
urban design | masterplanning | architecture