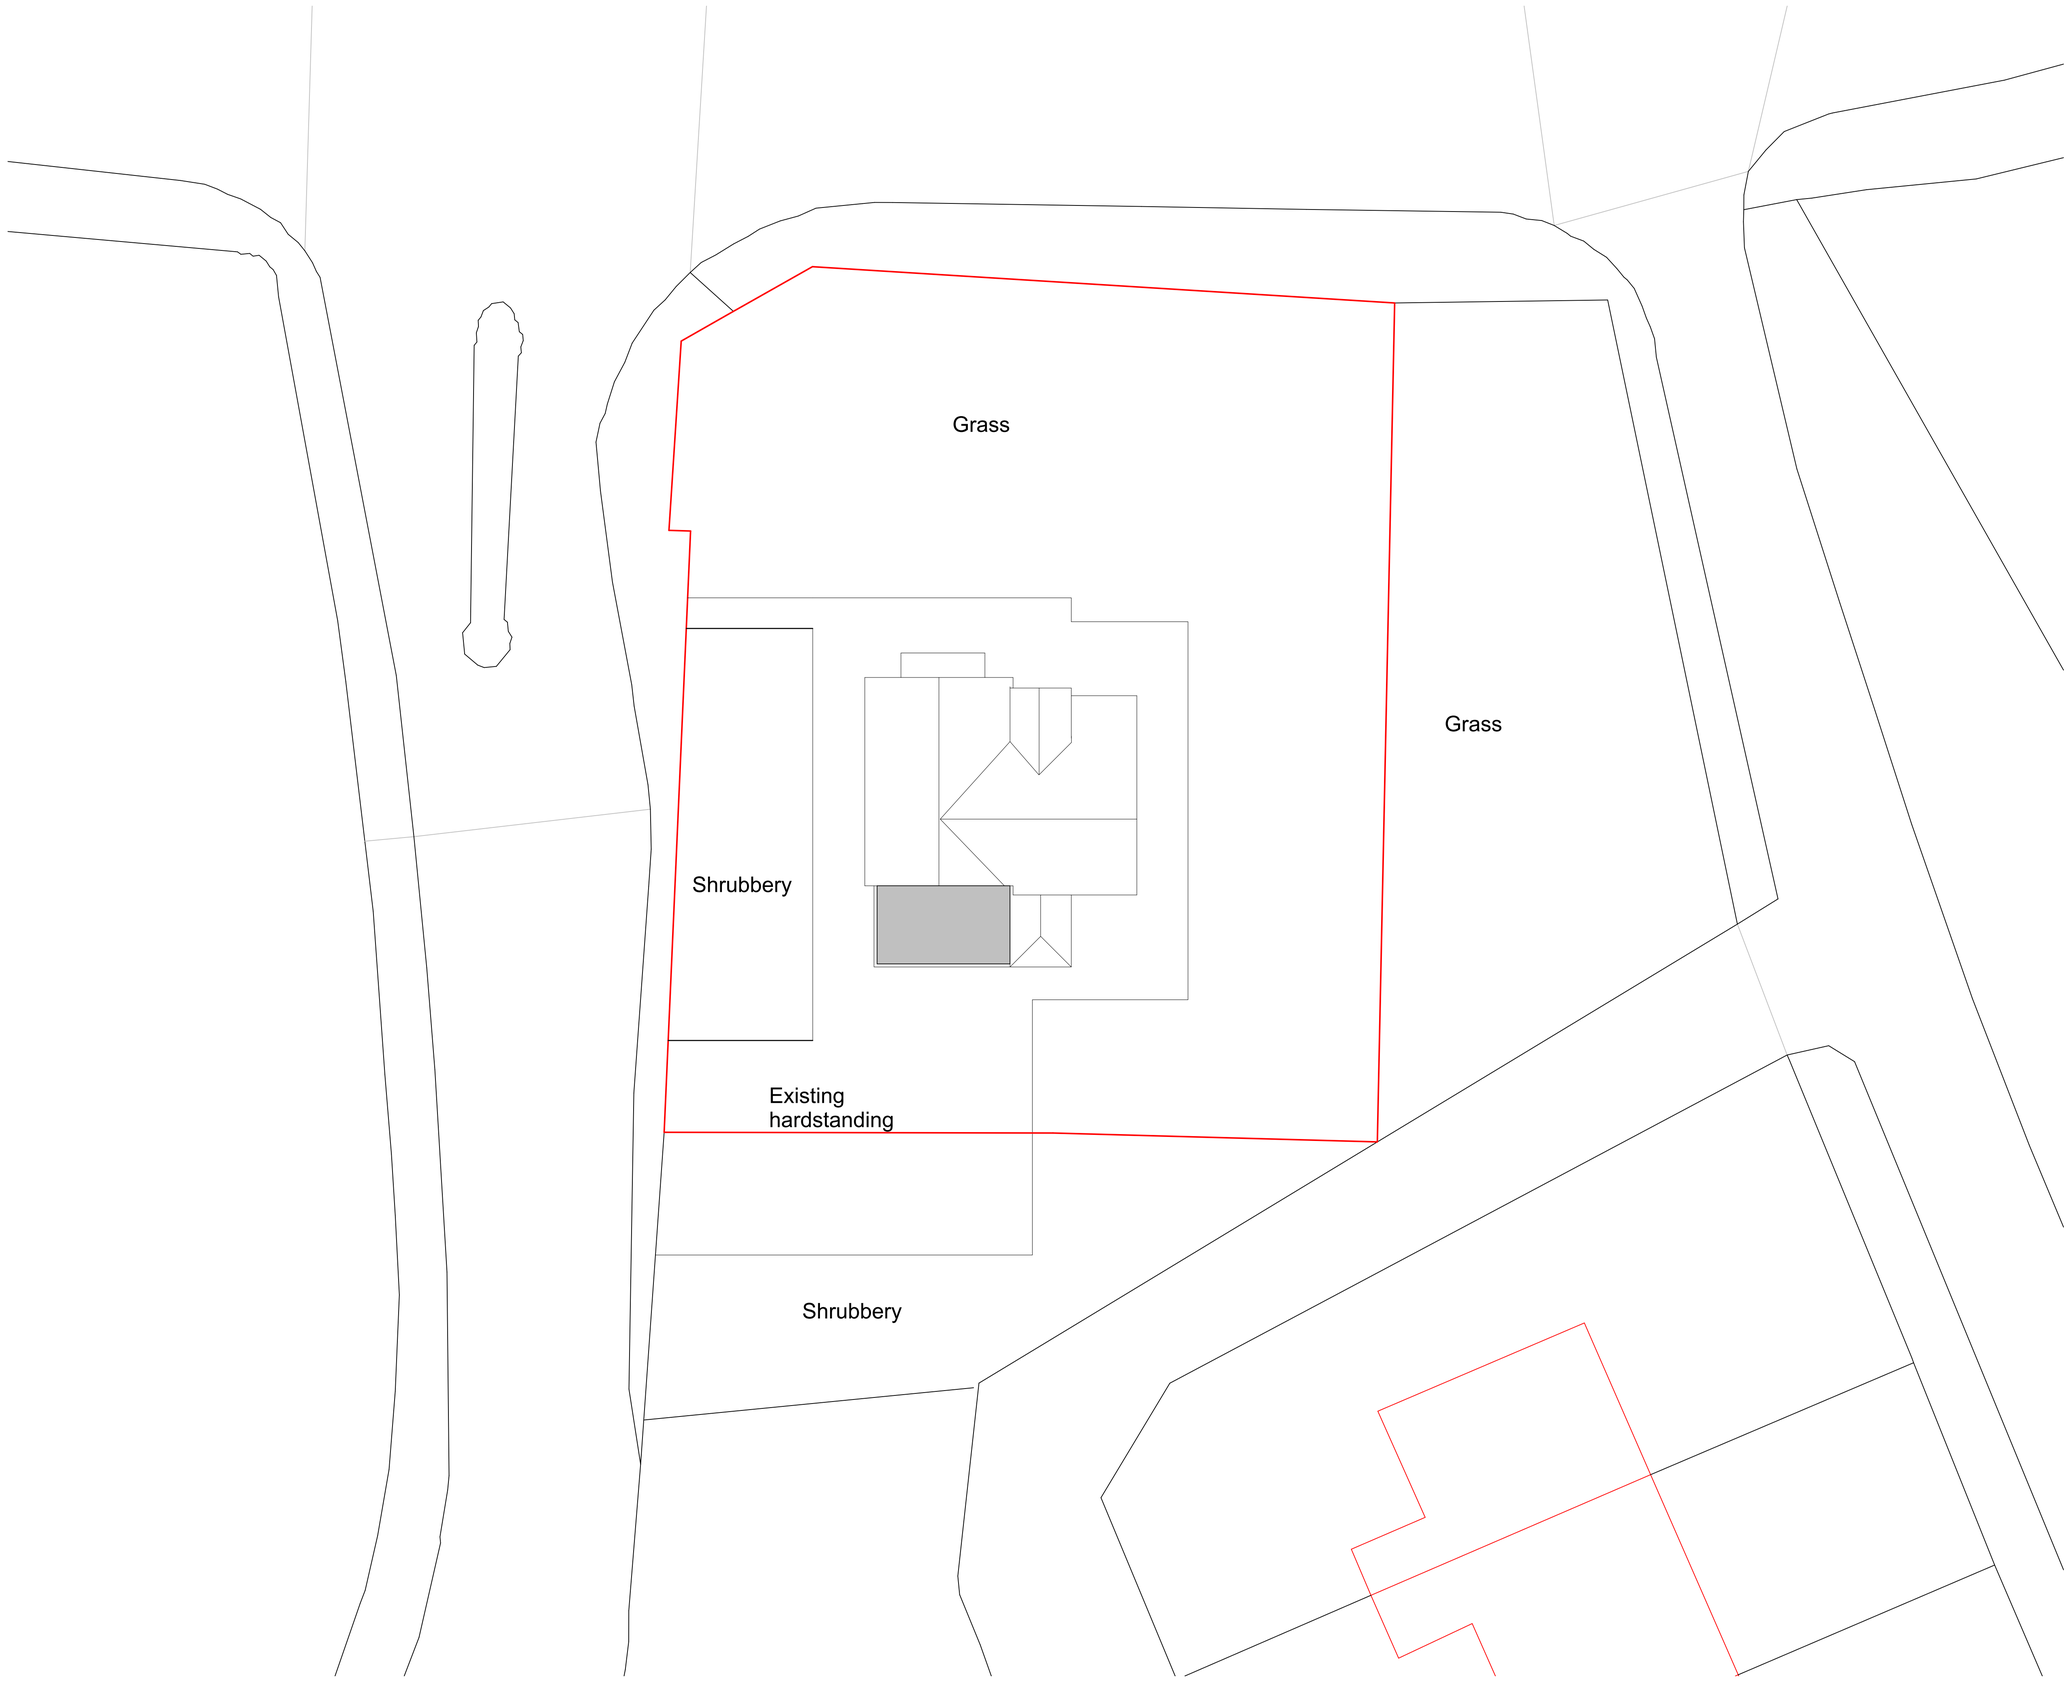

1 EXISTING SITE PLAN
1 : 100

Peter Hitchen
Architects

Marathon House
The Sidings Business Park
Whalley, BB7 9SE

01254 823 885

www.peterhitchenarchitects.co.uk

NOTES:

FOR PLANNING APPROVAL ONLY

White K-Render
Aluminium window frames
Stone window cills
Anthracite composite cladding

REFER TO TREE IMPACT PLAN
REFER TO PROPOSED SITE PLAN

No.	Description	Date

CLIENT:

Harrison Tyldesley, South Lodge, Mitton Road, Whalley

PROJECT:

House renovation and extensions plus extension of residential curtilage

SHEET:

EXISTING SITE PLAN

Project number	PHA/1074
Date	23/04/2026
Drawn by	OSJ
Checked by	PH

A1.1

Scale	1 : 100
Sheet size	A1