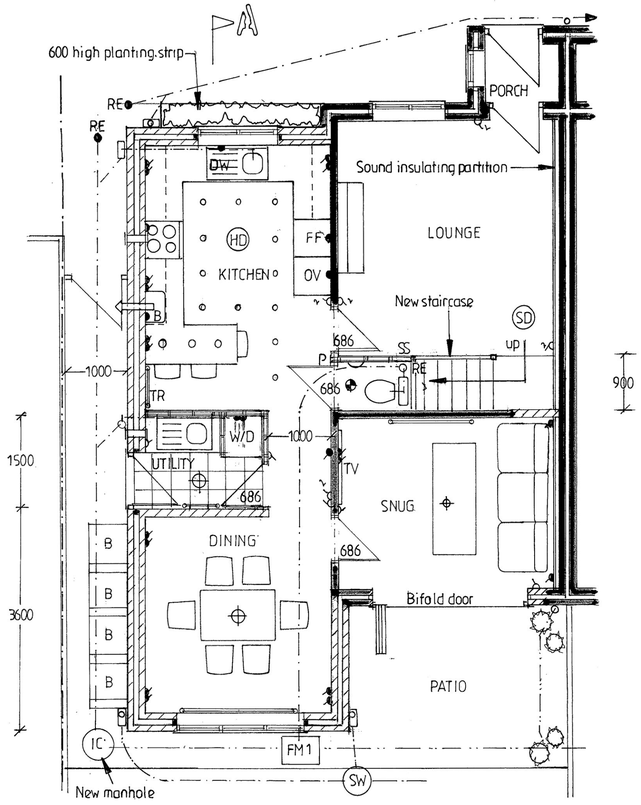

GROUND FLOOR PLAN

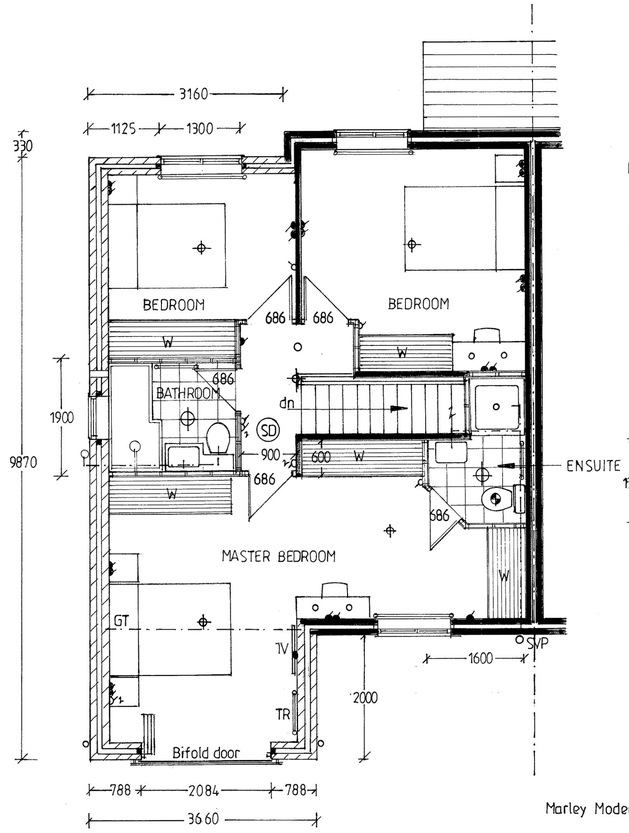

FIRST FLOOR PLAN

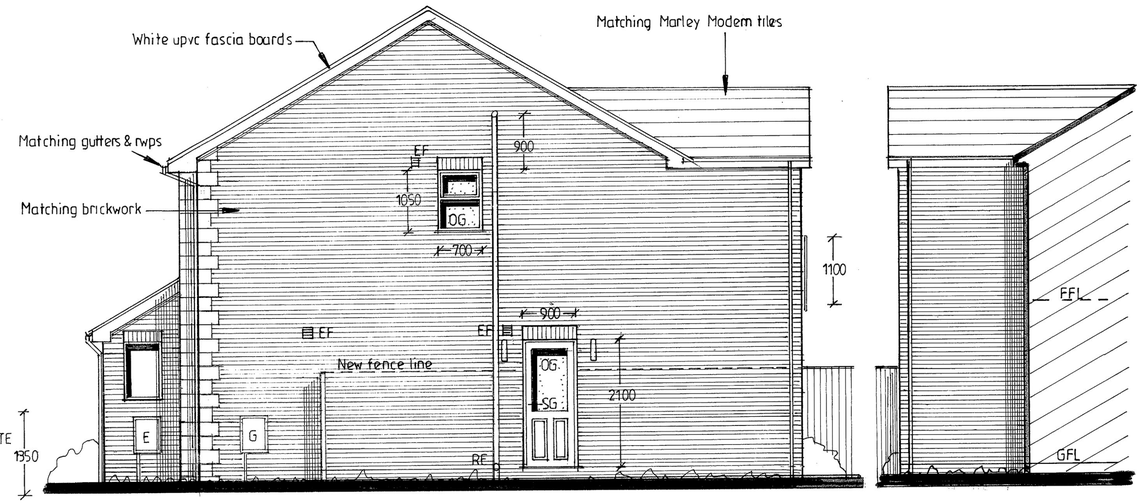

SIDE ELEVATIONS

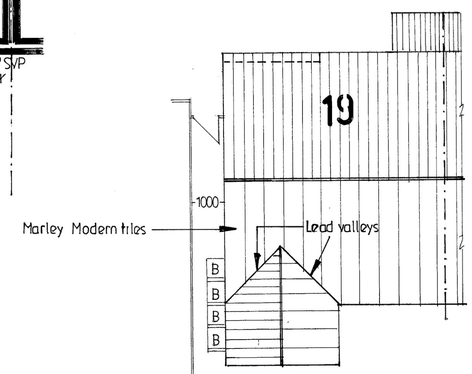

ROOF PLAN 1:100

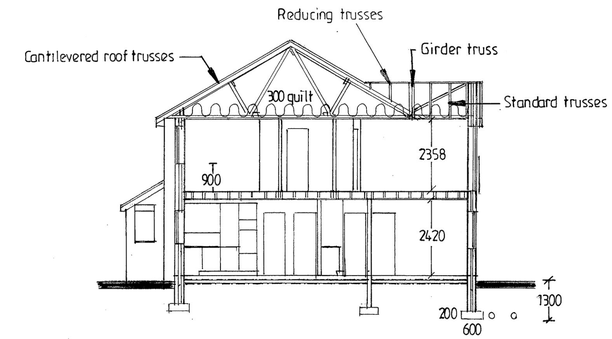

SECTION A-A 1:100

PROPOSED FLOOR PLANS, ELEVATIONS, SECTION & ROOF PLAN 1:50

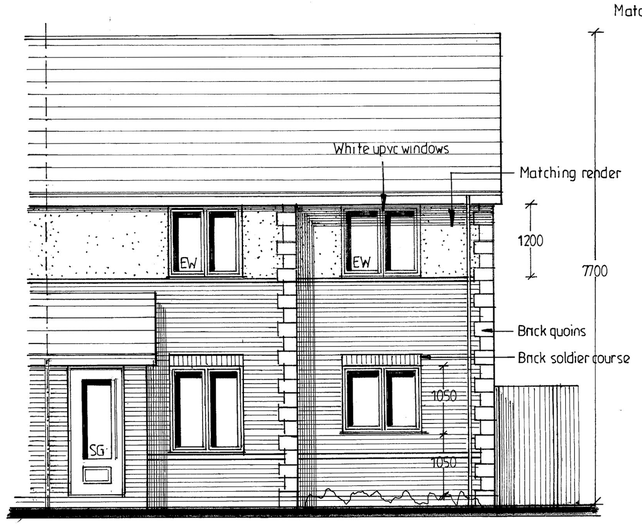

FRONT ELEVATION

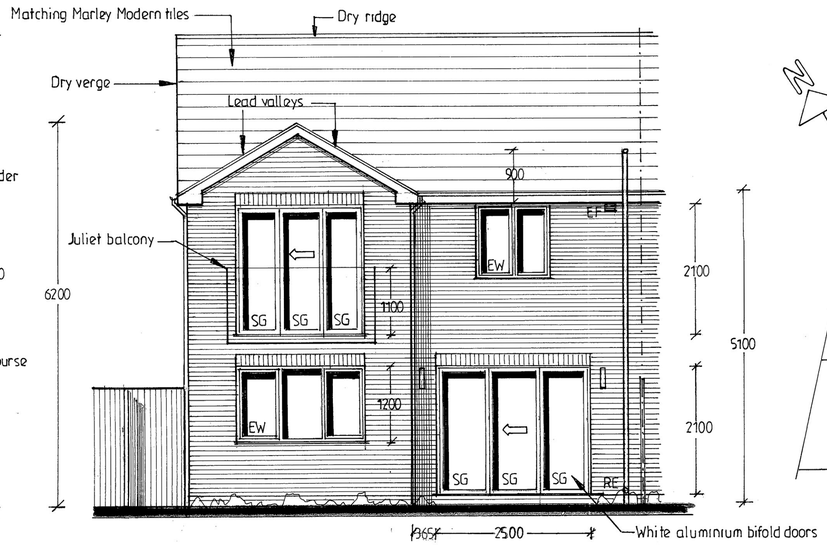

REAR ELEVATION

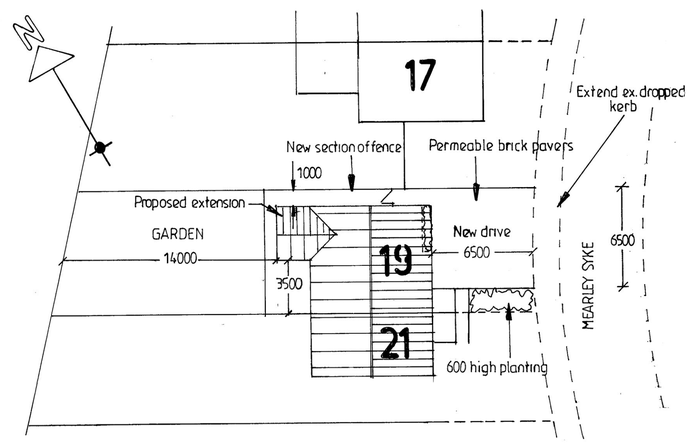

SITE PLAN 1:200

0 0.5 1 2 3 4 5m
SCALE BAR 1:50 at A1

PROPOSED TWO-STOREY EXTENSION TO SIDE AND REAR

FOR	SUSAN HOLKER
AT	19 MEARLEY SYKE CLITHEROE BB7 1JG

ADRIAN HUGHES
ARCHITECTURAL SERVICES

SCALE 1:50 1:100	DRAWING NO.
DATE MAR.2026	2/44/2026