


Location Plan

Site Address: Wharf Farm, Green Lane, Chipping, PR3 2QE

Date Produced: 16-Sep-2026

Scale: 1:2500 @A4

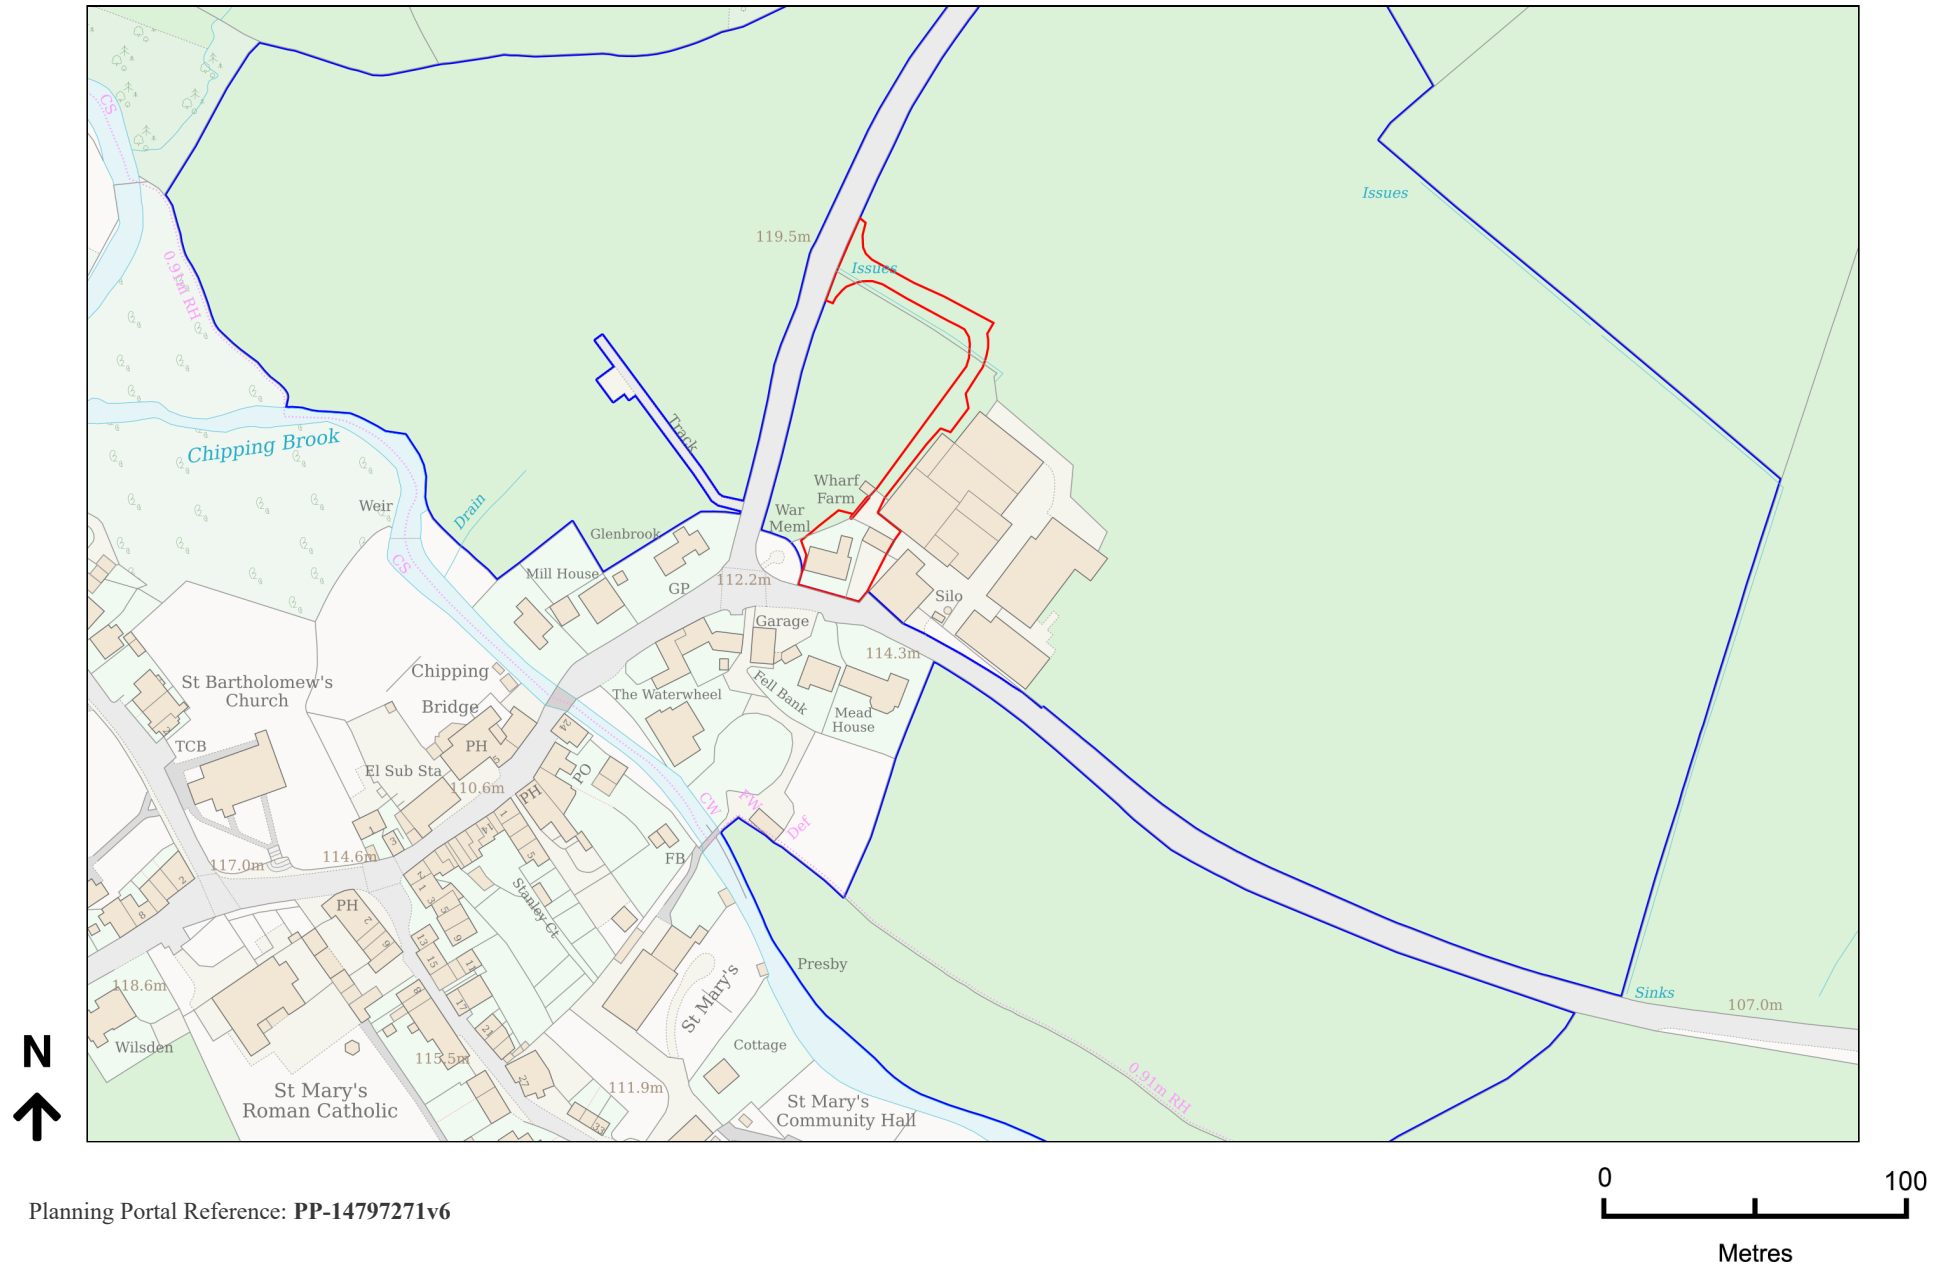

Planning Portal Reference: PP-14797271v6