This drawing is to be read in conjunction with all relevant Architect, consultants' and specialists' drawings and specifications. The Architect is to be notified of any discrepancies before proceeding. Do not scale from this drawing. All dimensions and levels are to be checked on site. This drawing is subject to copyright. All work carried out before Planning and Building Permission has been granted is at the contractor/clients risk.

Note: proposed drawing based on OS dwg information. All illustrated dimensions are approximate and all site dimensions are to be checked on site and subject to site survey.

0 2 4 6m

1:100 scale

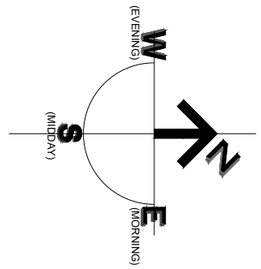

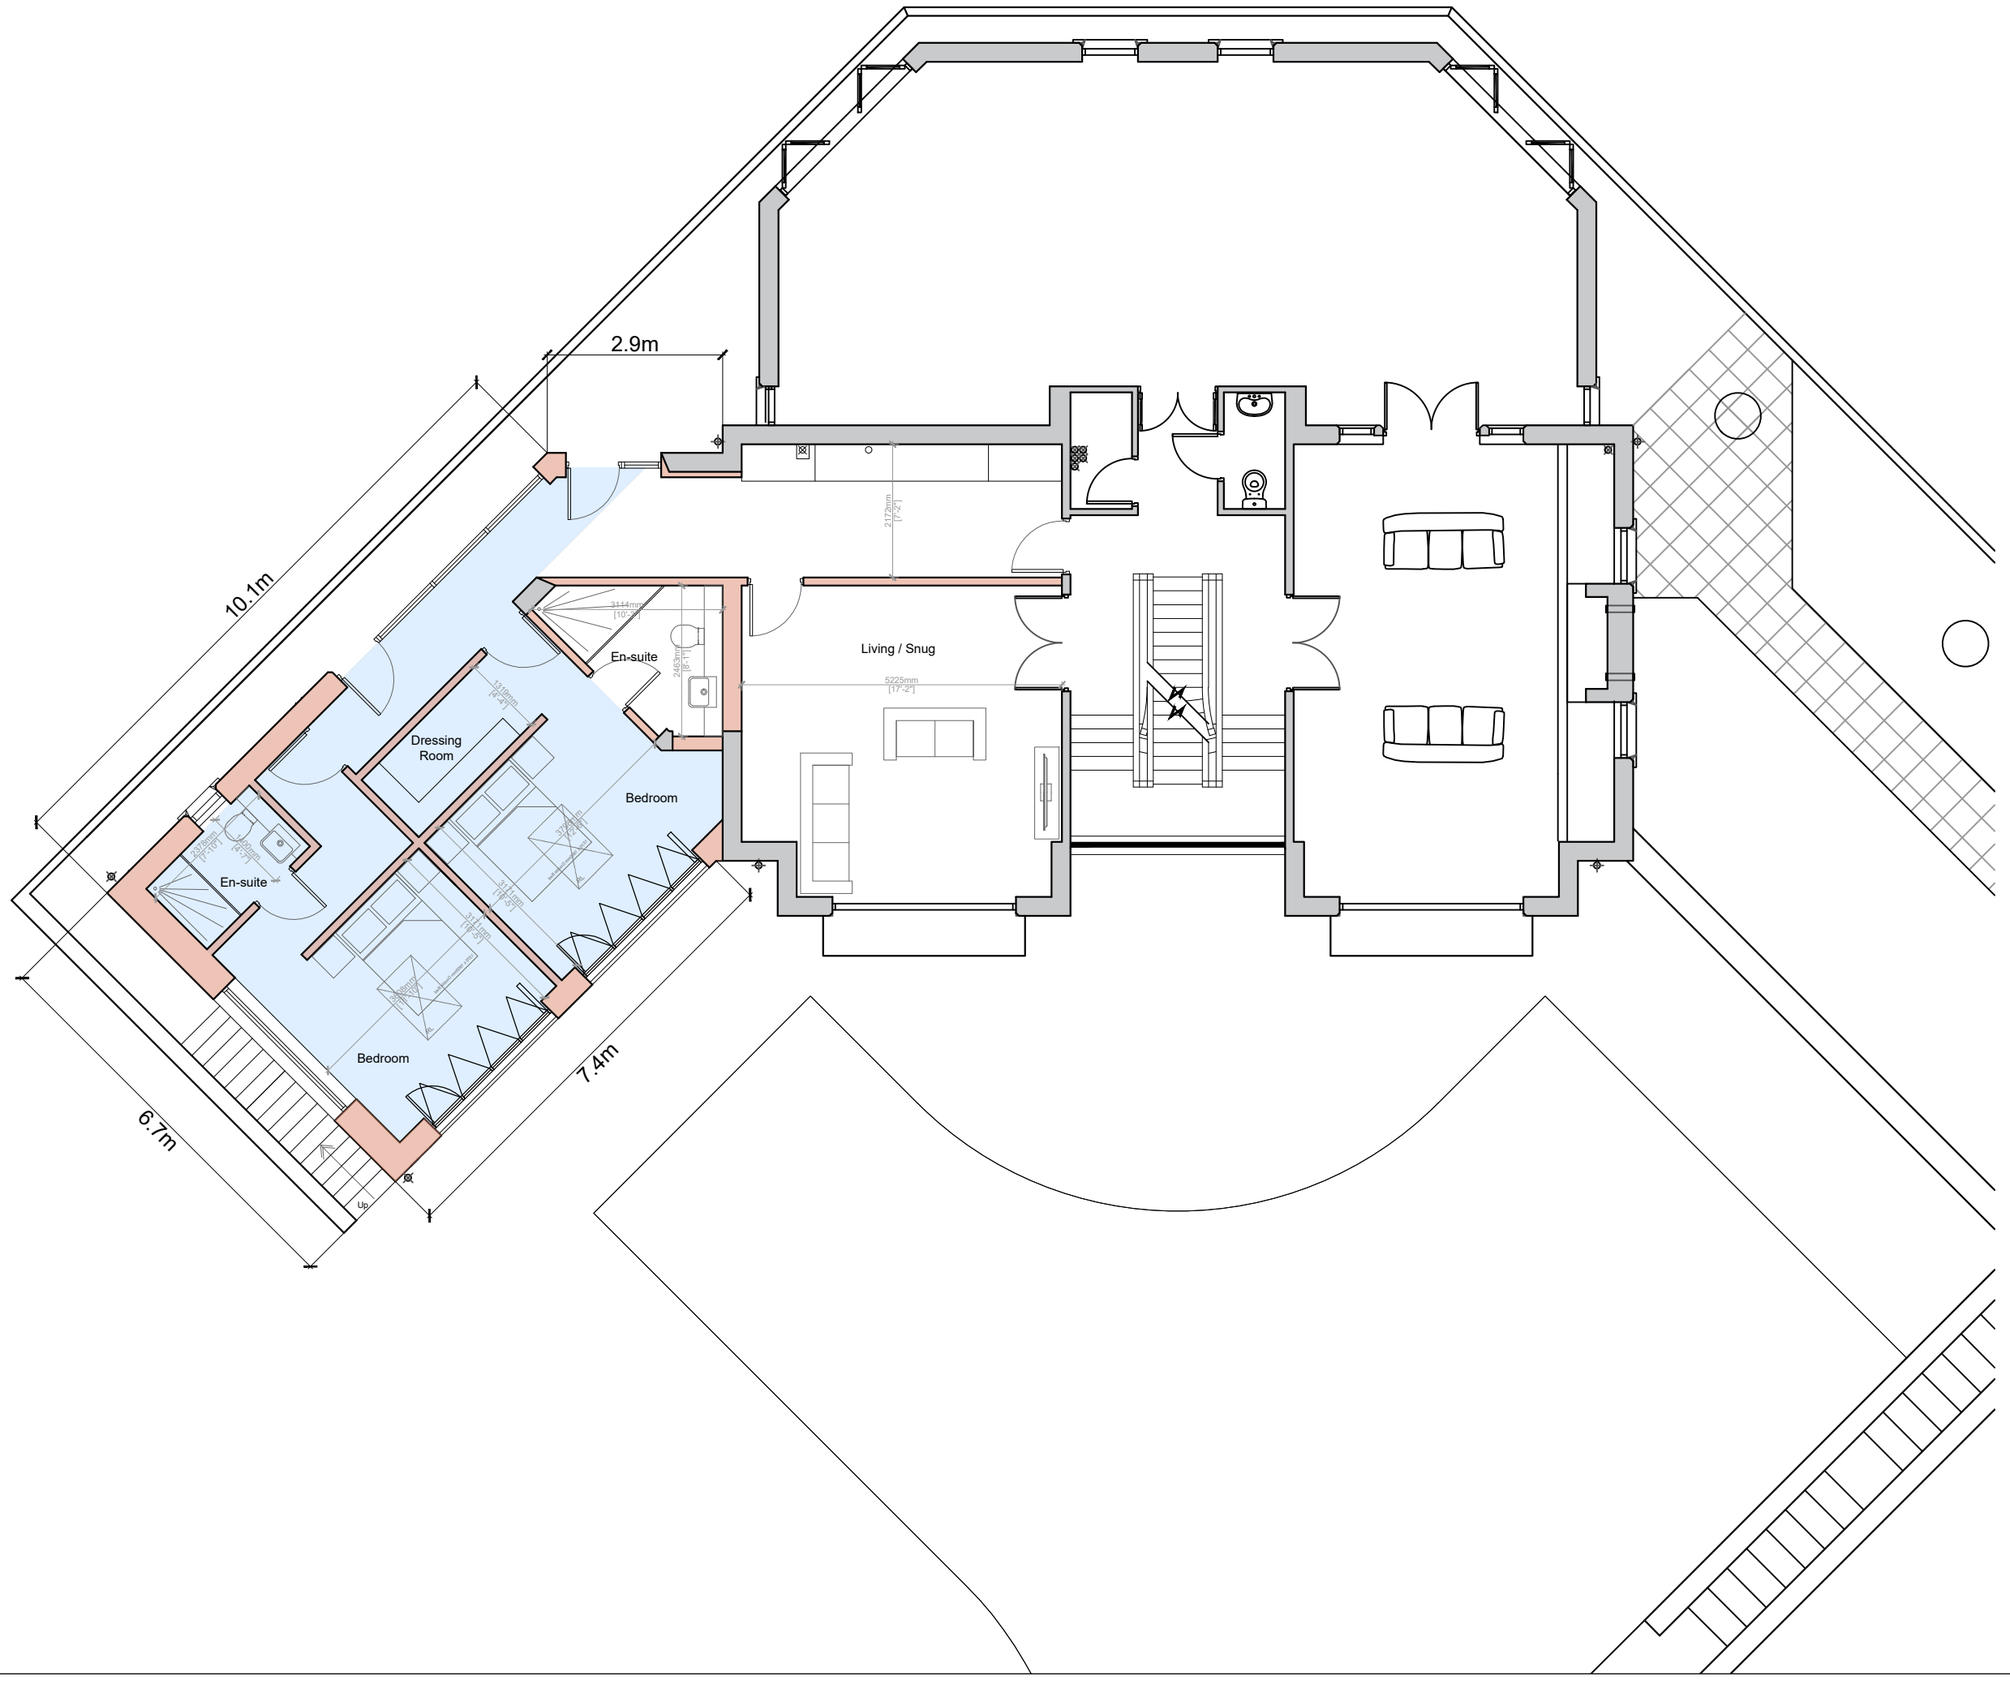

Client

Mr and Mrs Quinn-Jones

Job Title

Proposed Extension and Alterations to
The Warren
Warren Fold
Hurst Green
Clitheroe
BB7 9QH

Drawing Title

Proposed Ground Floor Plan

PLANNING STAGE

Scale	Date	Drawn
1:100 @ A3	March 2026	MG

spa
SUNDERLAND PEACOCK ARCHITECTS
SUNDERLAND PEACOCK & ASSOCIATES LTD.
HAZELMERE, PIMLICO ROAD, CLITHEROE
LANCASHIRE, BB7 2AG
T 01200 423178 F 01200 427328
E info@sunderlandpeacock.com
www.sunderlandpeacock.com

7341 - P03 REV -