Notes:

All work is to be carried out to the latest current British standards Codes of Practice and recognised working practices.
All work and materials should comply with Health and Safety legislation.
All dimensions are in millimetres where explicitly shown otherwise.
The contractor should check and certify all dimensions as work proceeds and notify the architect of any discrepencies.
Do not scale off the drawings, if in doubt ask.

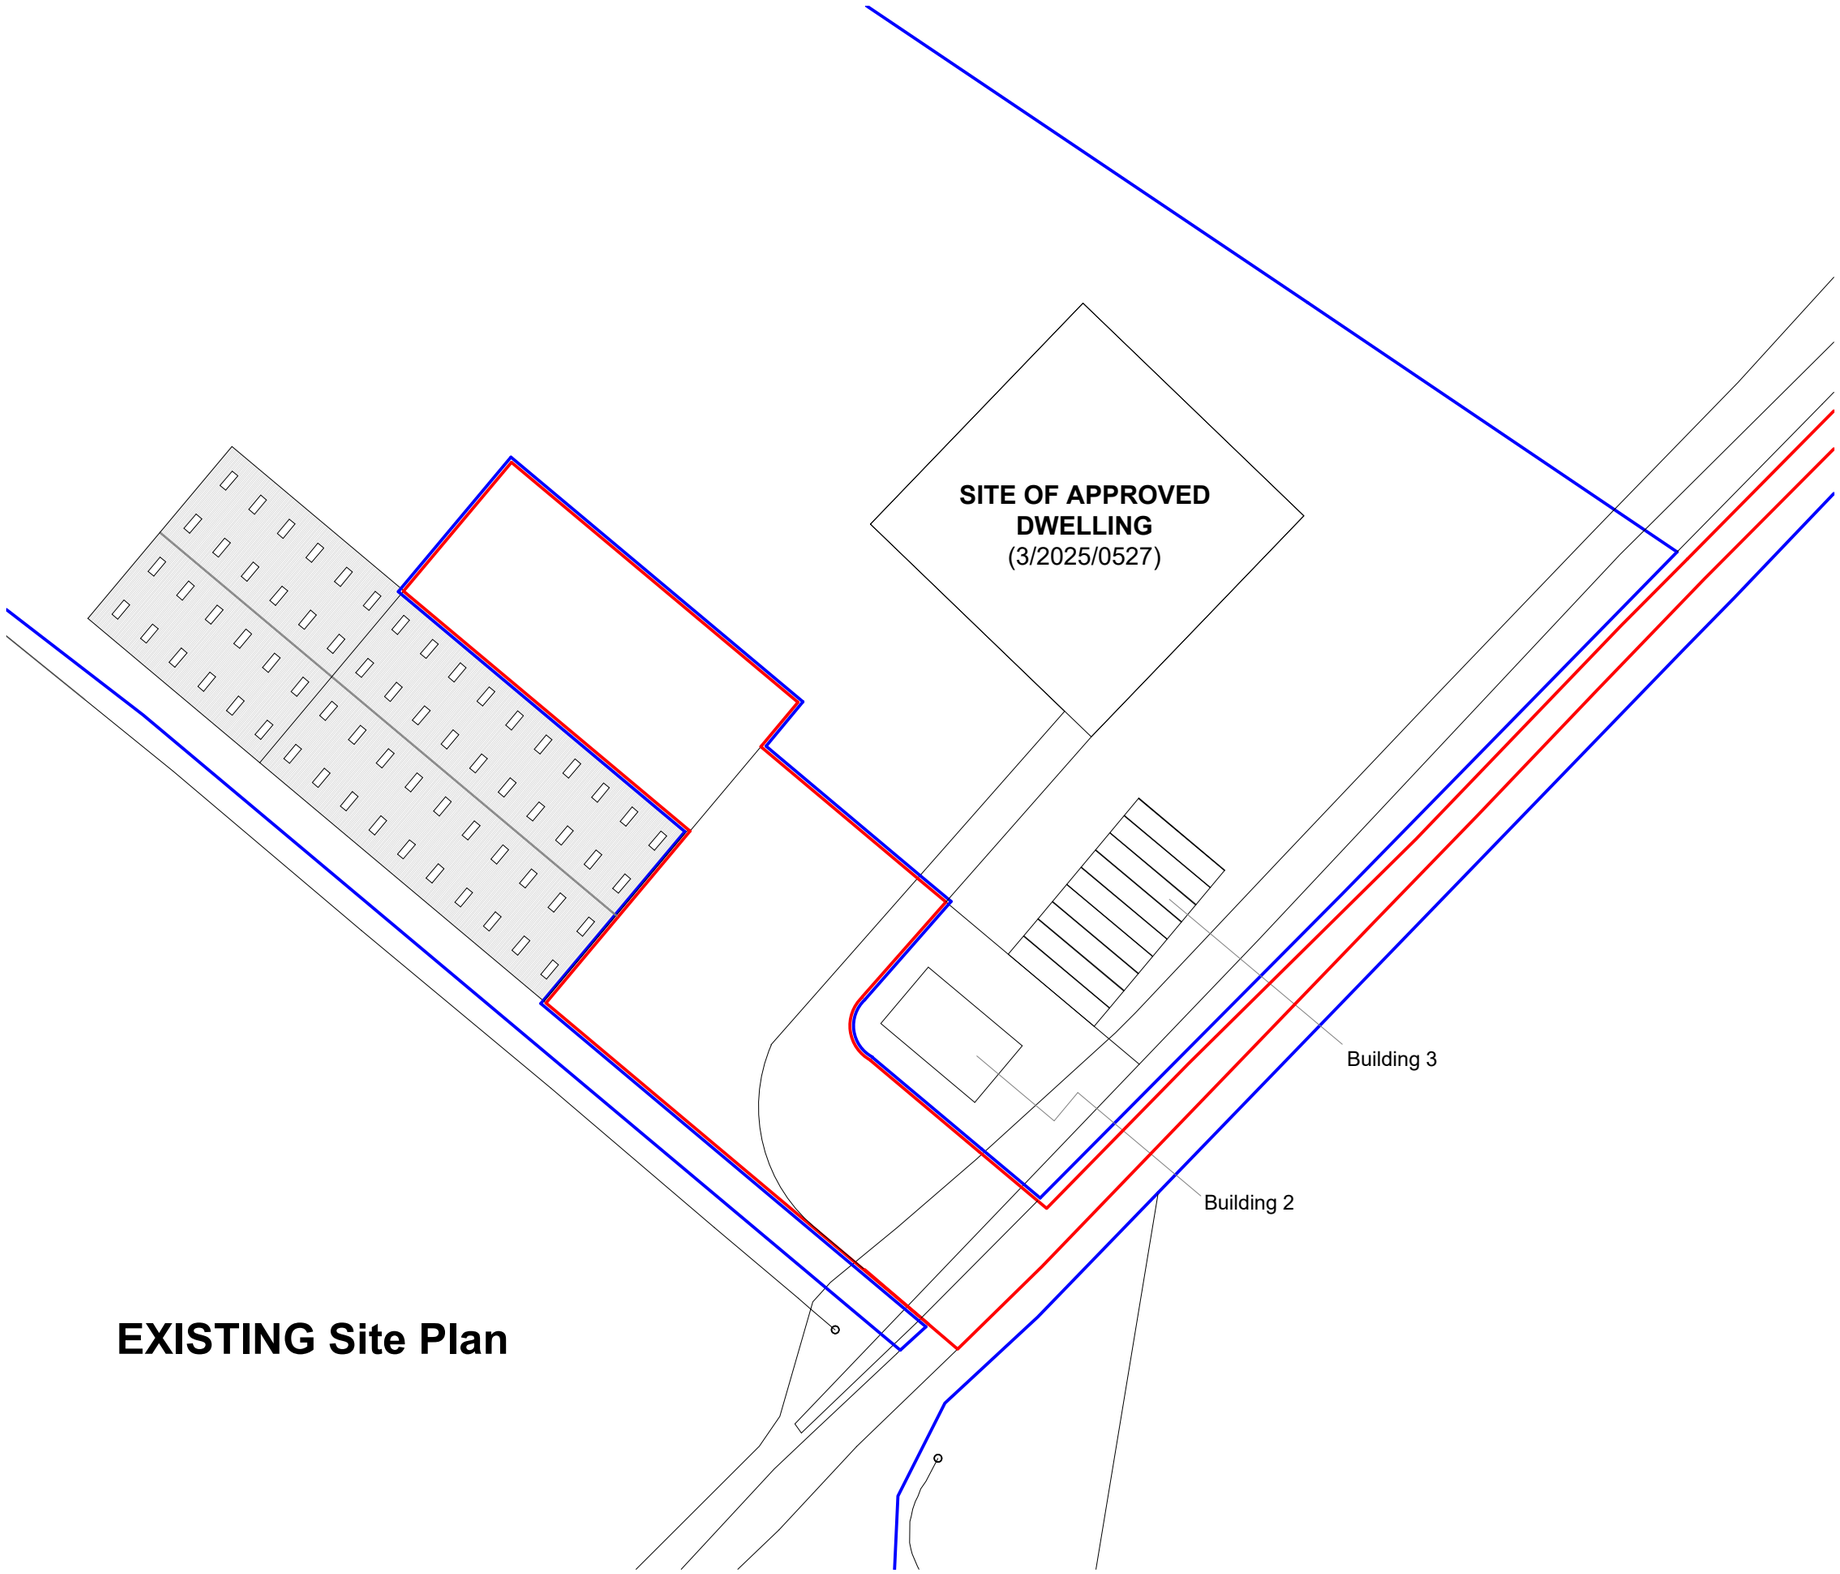

EXISTING Site Plan

Gary Hoerty Associates
Gary Hoerty Associates Chartered Surveyors
Suite 9 - Grindleton Business Centre
The Spinney
Grindleton
Clitheroe
Lancashire BB7 4DH

T: 01200 449700
Email: info@ghaonline.co.uk

Project no: How.391.3750.GH

Project description: Full application for the erection of a livestock building on land at:
Lower Standen Hey Farm
Whalley Road
Clitheroe, BB7 1PP

Title: Existing Site Plan

Drawing No: How/391/3750/06 **Drawn:** MP

Client: Mr. B. Howarth

Date: 08.04.2026 **Scale:** 1:500 @ A3

Amendments: