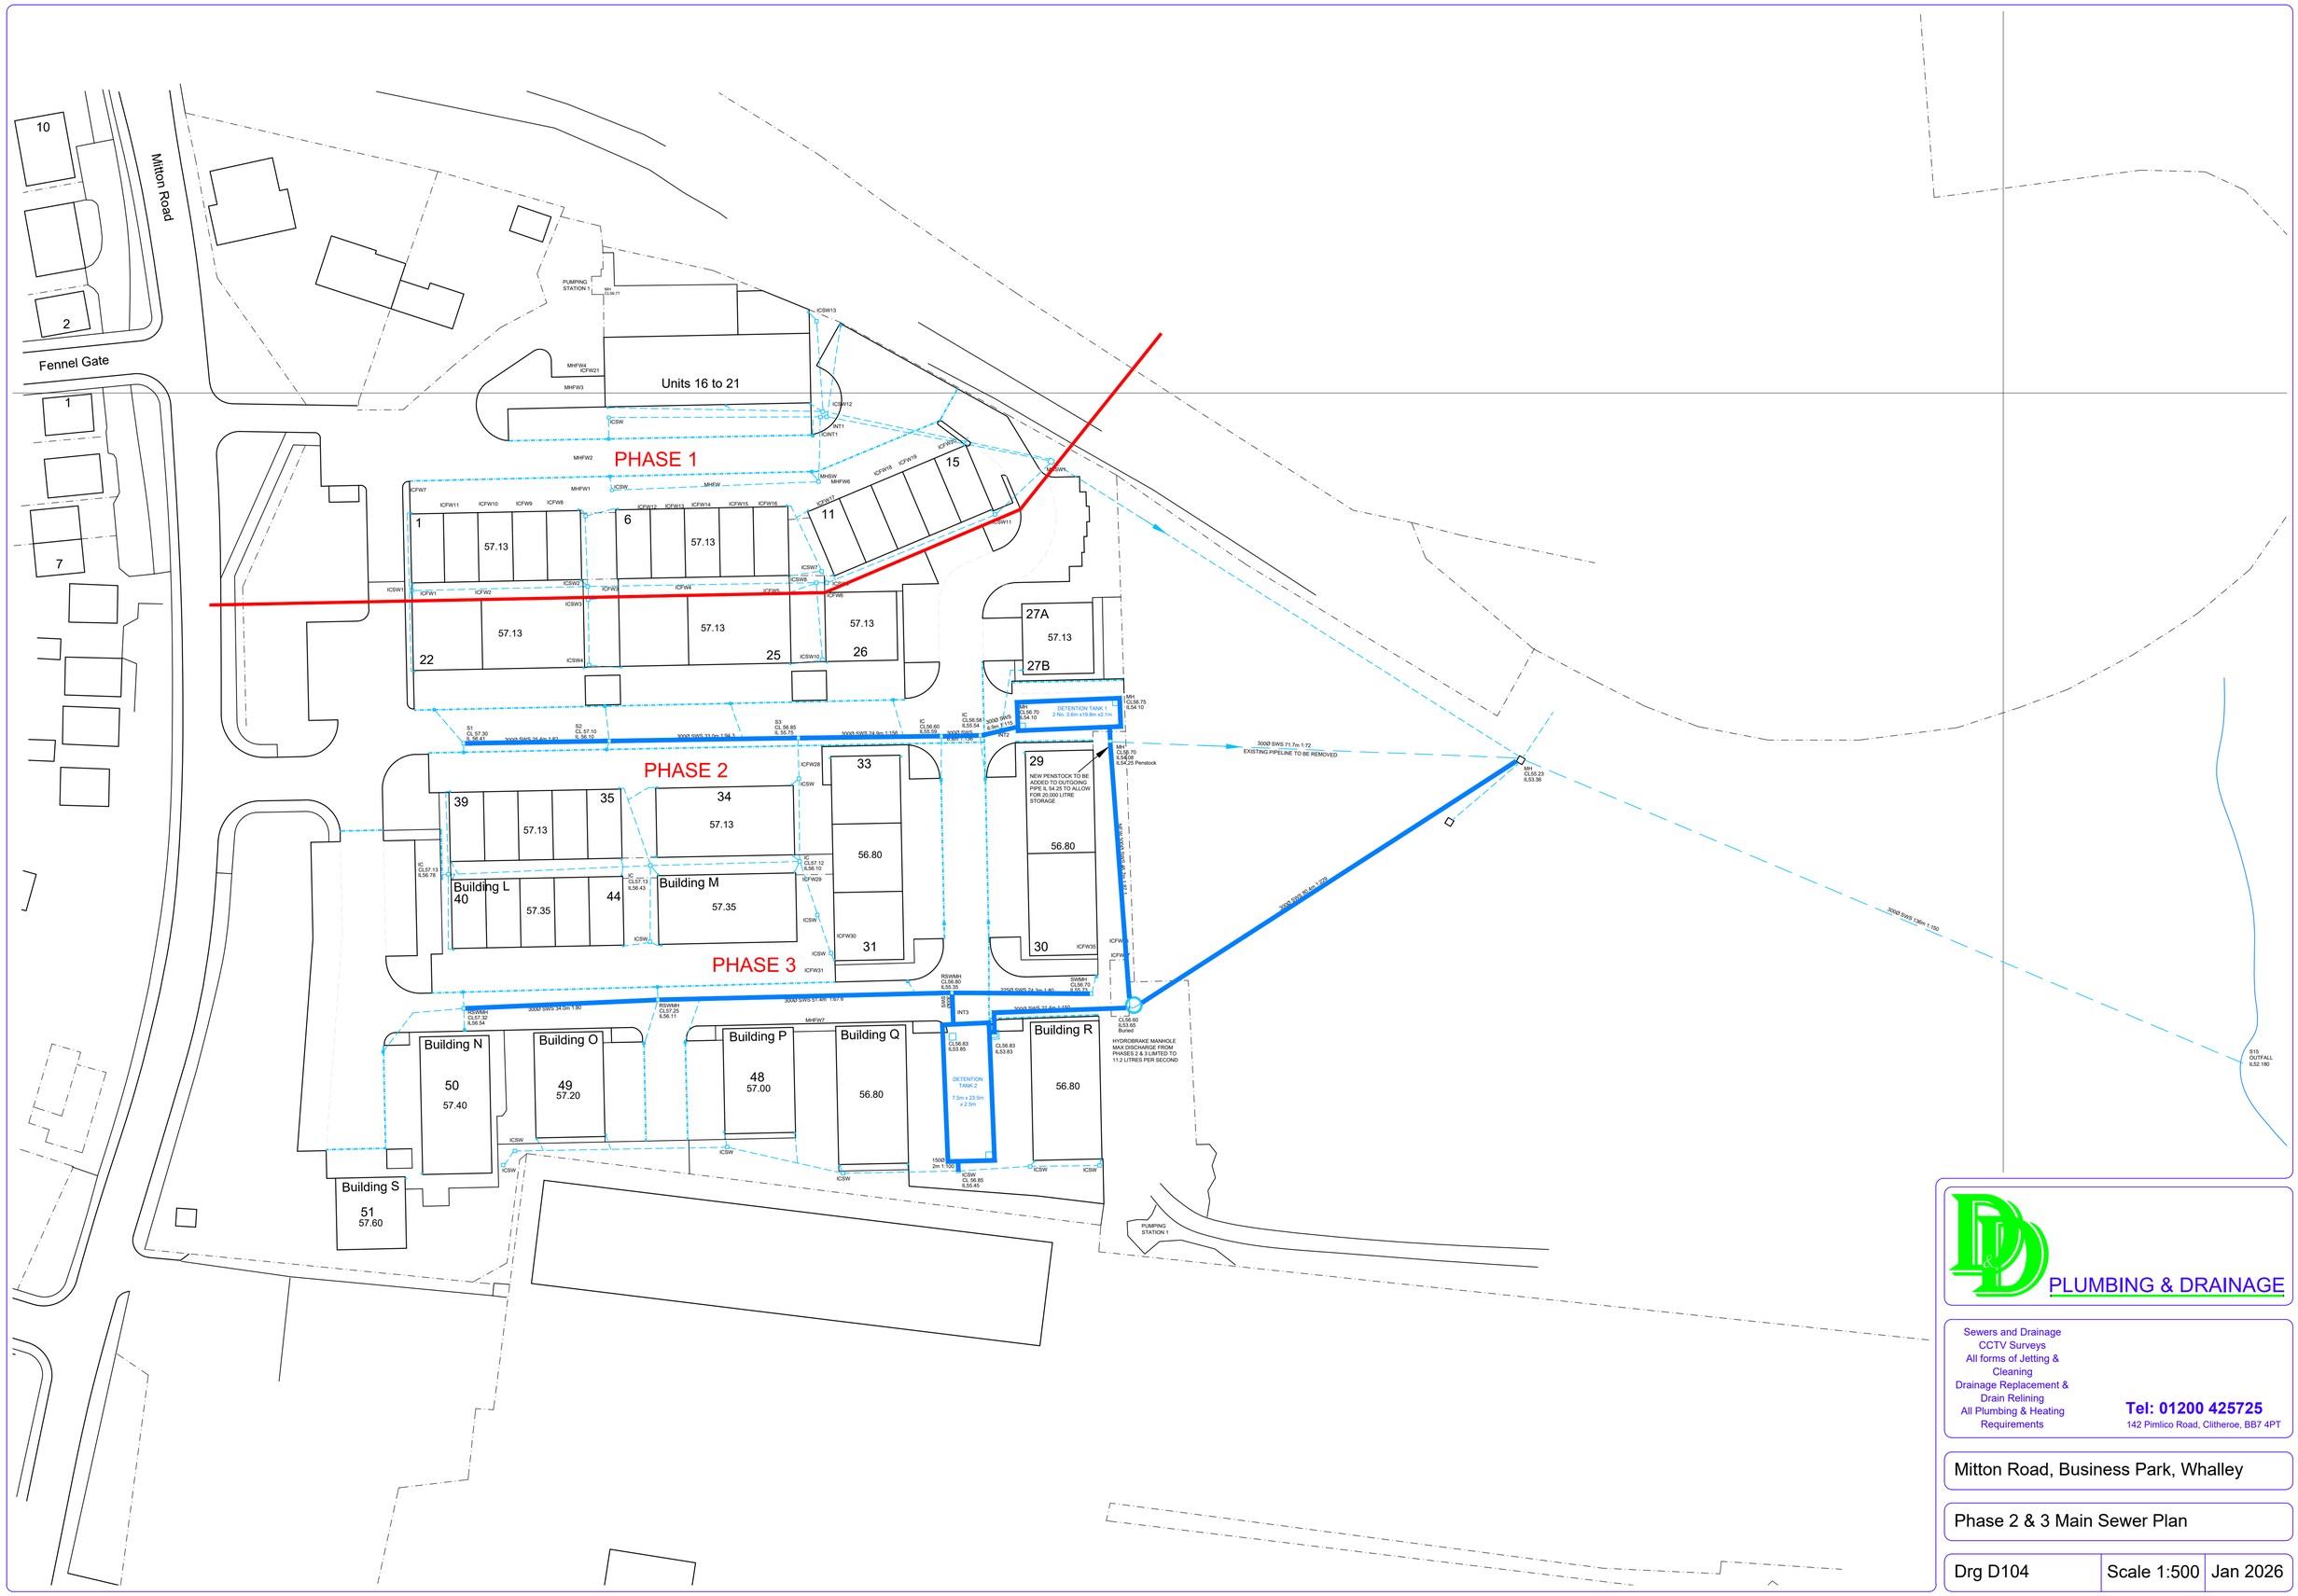

PLUMBING & DRAINAGE

Sewers and Drainage
CCTV Surveys
All forms of Jetting & Cleaning
Drainage Replacement & Drain Relining
All Plumbing & Heating Requirements

Tel: 01200 425725
142 Pimlico Road, Clitheroe, BB7 4PT

Mitton Road, Business Park, Whalley

Phase 2 & 3 Main Sewer Plan

Drg D104	Scale 1:500	Jan 2026