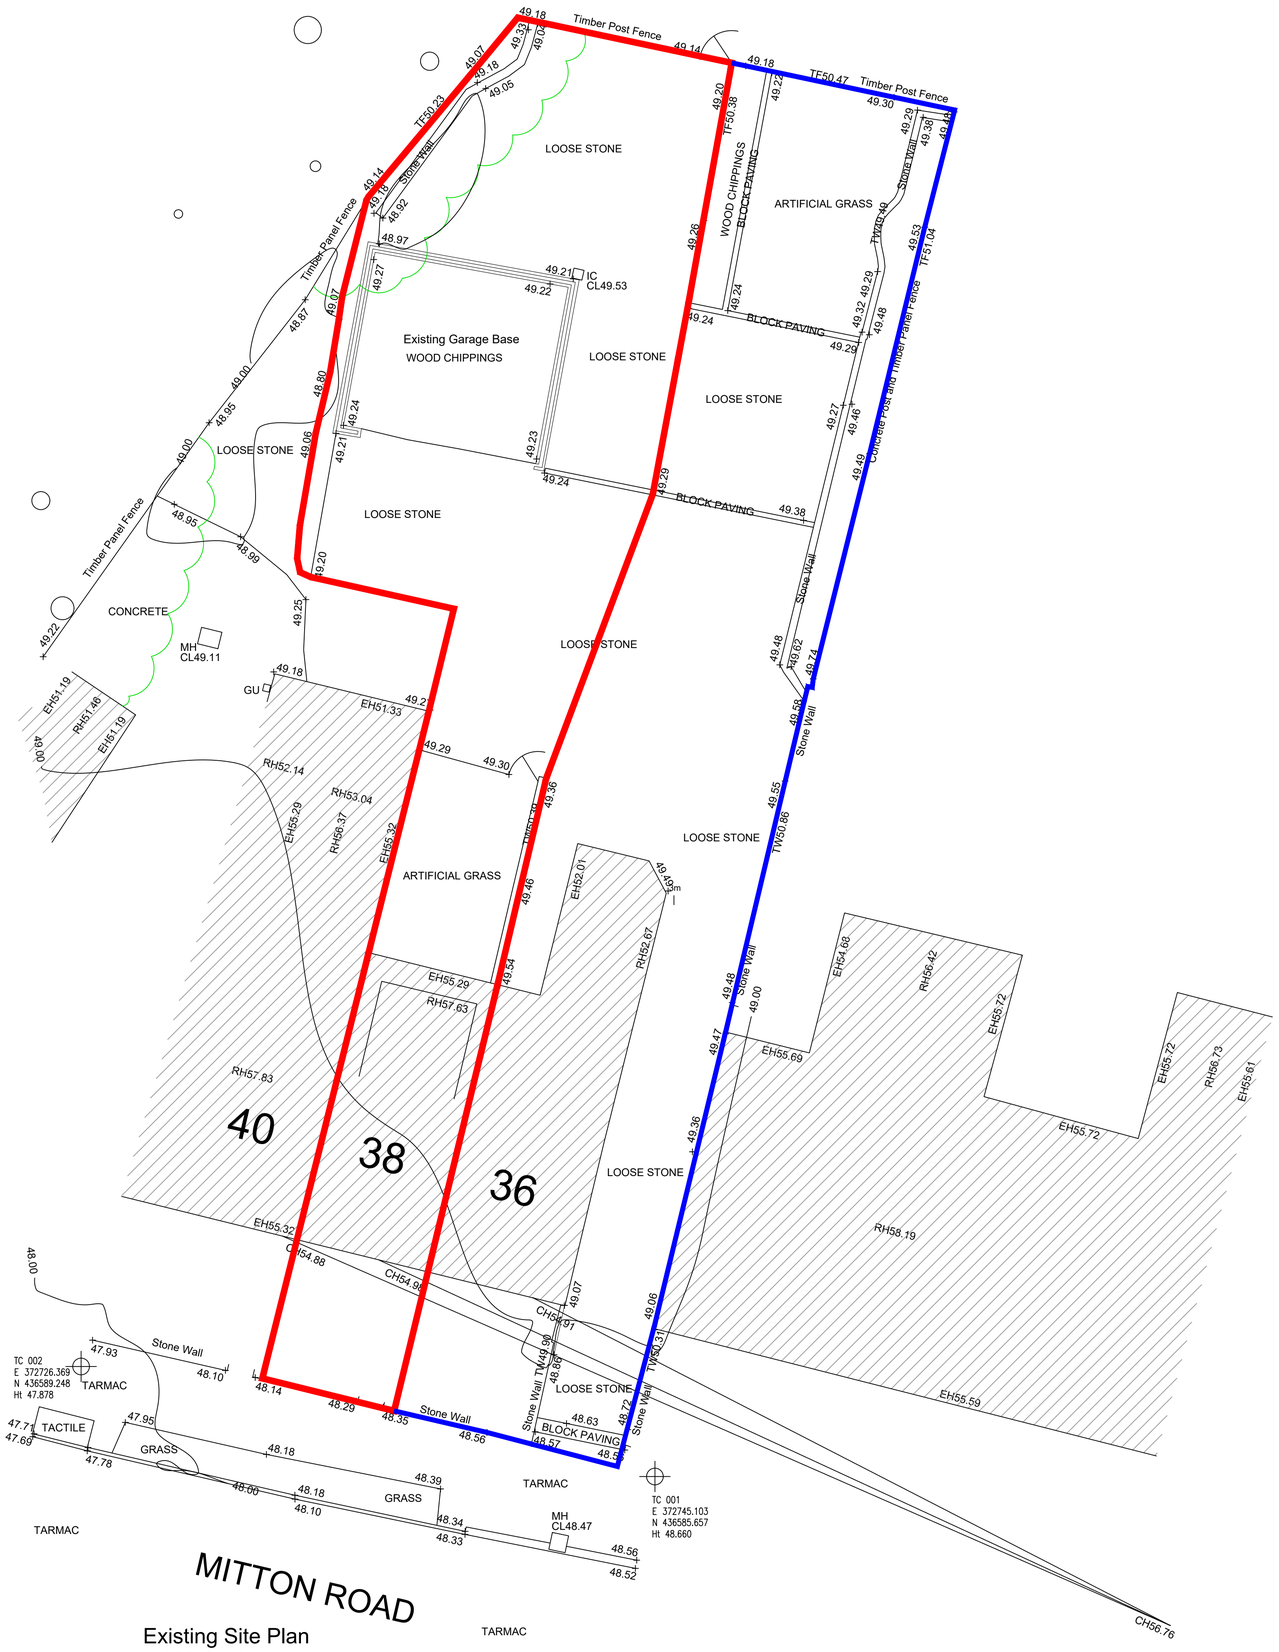

Existing Site Plan
1:100 Scale

This drawing is to be read in conjunction with all relevant Architect, consultants' and specialists' drawings and specifications. The Architect is to be notified of any discrepancies before proceeding. Do not scale from this drawing. All dimensions and levels are to be checked on site. This drawing is subject to copyright. All work carried out before Planning and Building Permission has been granted is at the contractor/clients risk.

N

0 2 4 6m

1:100 Scale

rev	date/initls	description

project
Proposed Annex

drawing title
Land to rear of 38 Mitton Road
Whalley
Clitheroe
BB7 9RX

dwg purpose
Existing Site Plan

Harrison Architecture LTD
38 Salthill Road
Clitheroe
Lancashire
BB7 1NU
Email: Craig_leigh_harrison@yahoo.co.uk
Mobile: 07539 302831

scale 1:100
@ sheet size A1
AN01
drawing number revision