Notes:

All work is to be carried out to the latest current British standards Codes of Practice and recognised working practices.
All work and materials should comply with Health and Safety legislation including The Construction (Design and Management) Regulations 2015.
All dimensions are in millimetres unless explicitly shown otherwise.
The contractor should check and certify all dimensions as work proceeds and notify the architect of any discrepancies.
Do not scale off the drawings - if in doubt ask.

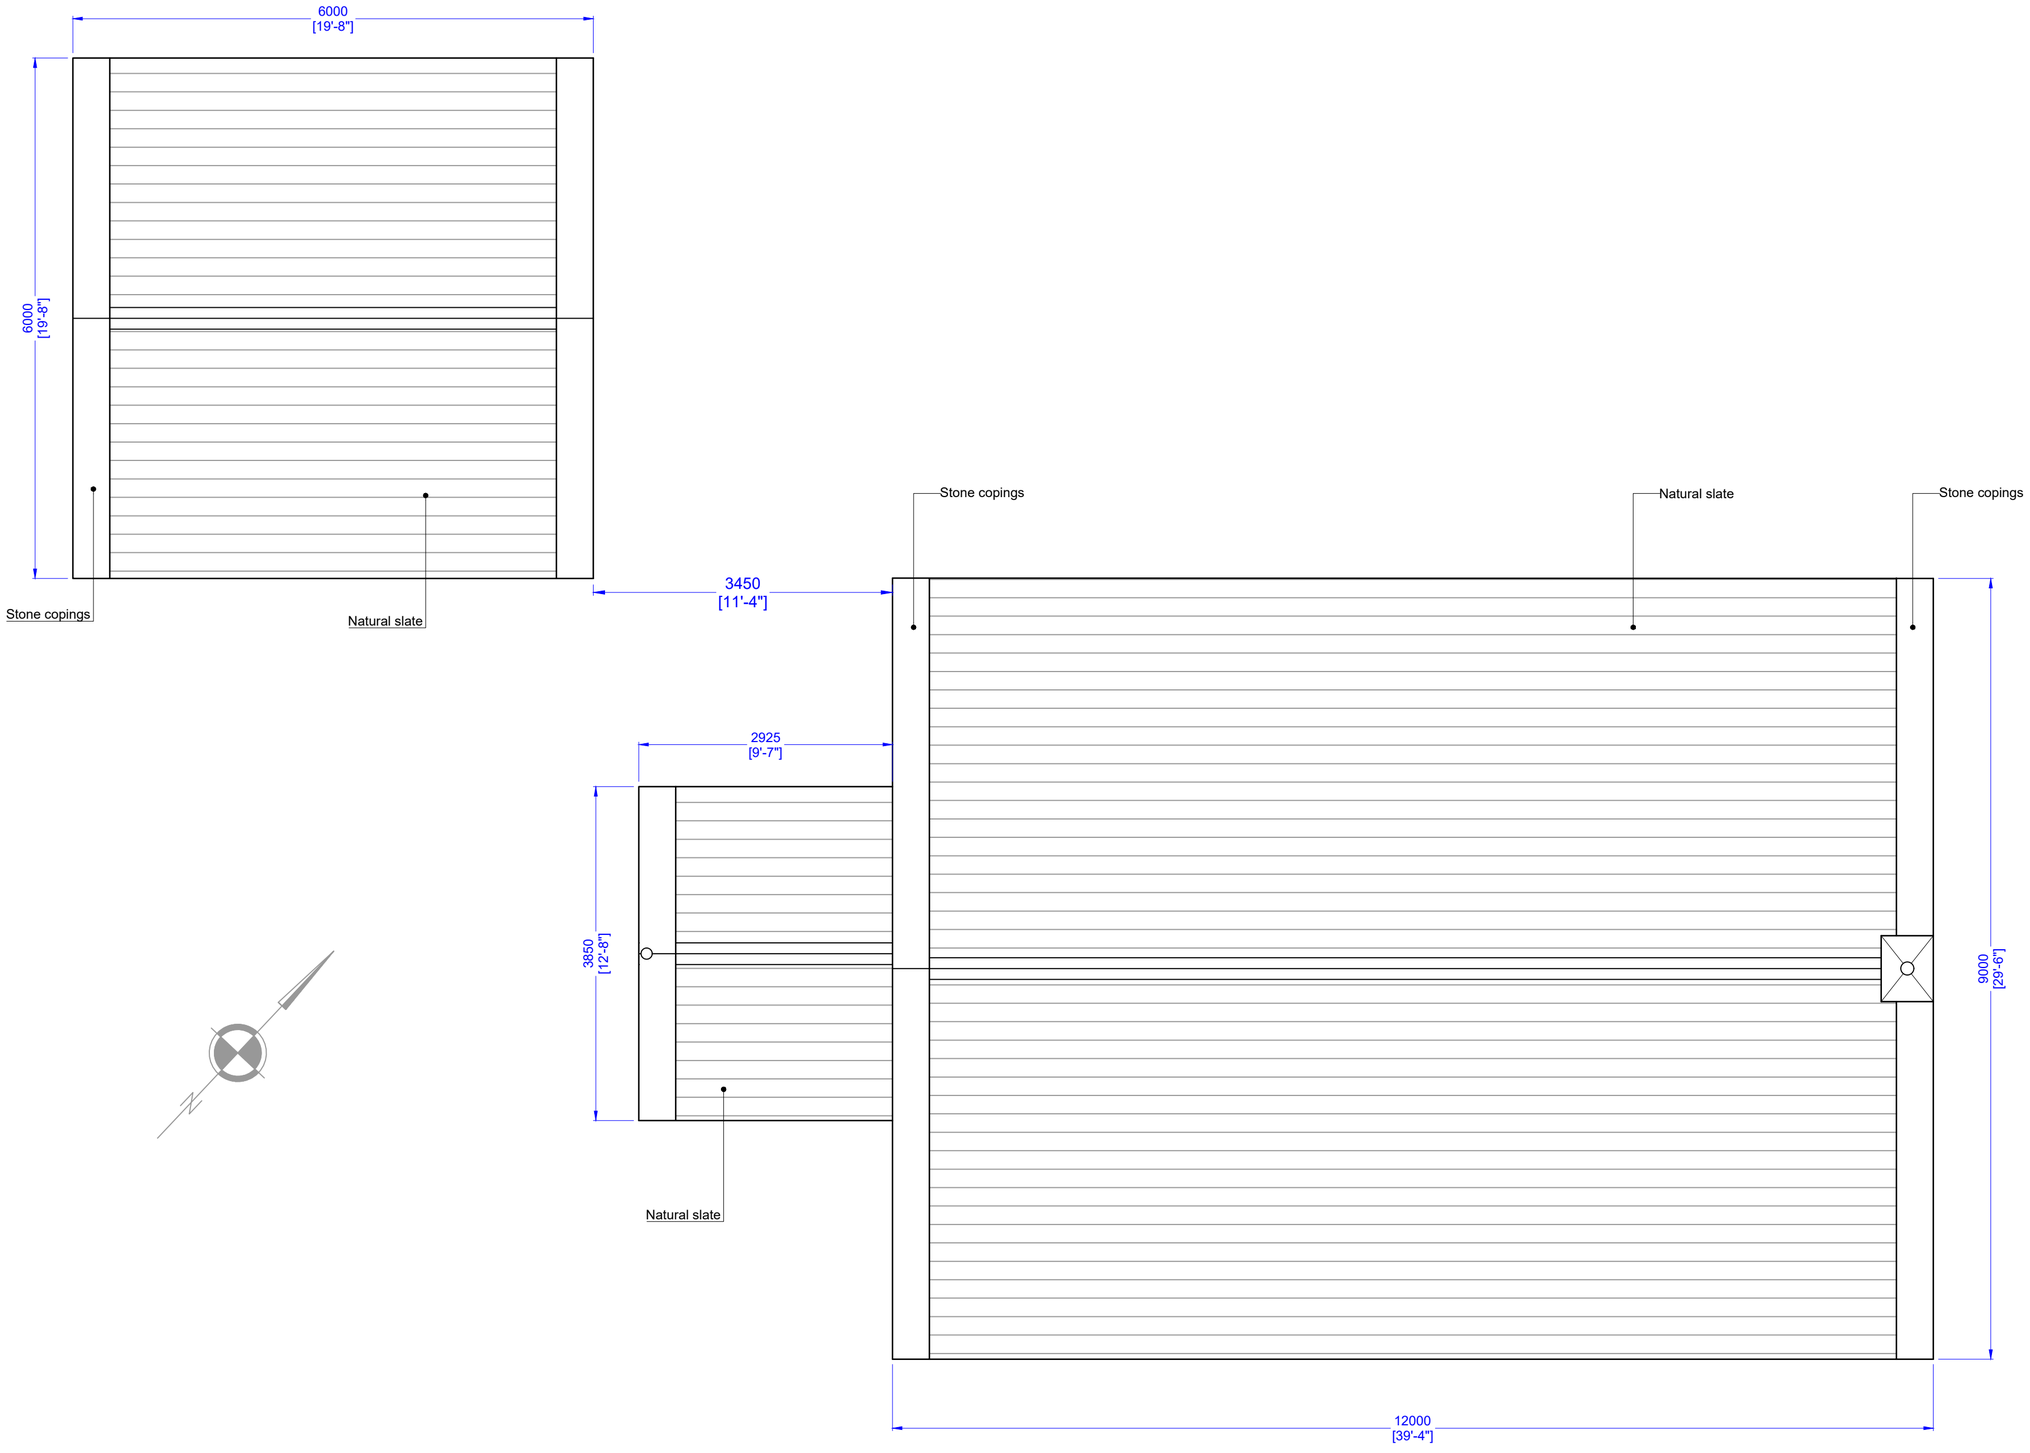

ROOF PLAN

Gary Hoerty Associates

Gary Hoerty Associates Chartered Surveyors
Suite 9 - Grindleton Business Centre
The Spinney
Grindleton
Clitheroe
Lancashire BB7 4DH

T: 01200 449700
Email: info@ghaonline.co.uk

Project no: How.391.3711.GH

Project description: Reserved Matters Application for a farm worker's dwelling on land at

Lower Standen Hey Farm
Whalley Road
Clitheroe, BB7 1PP

Title: Roof Plan

Drawing No: How/391/3711/04 | **Drawn:** MP

Client: Mr. B. Howarth

Date: 14.05.2026 | **Scale:** 1:50 @ A2

Amendments: