## GENERAL NOTES

1. THIS DRAWING IS TO BE READ IN CONJUNCTION WITH ALL RELEVANT SLEATER & WATSON LLP DRAWINGS AND SPECIFICATIONS ALONG WITH ALL ARCHITECTURAL AND MECHANICAL & ELECTRICAL ENGINEERING CONTRACT DOCUMENTS.

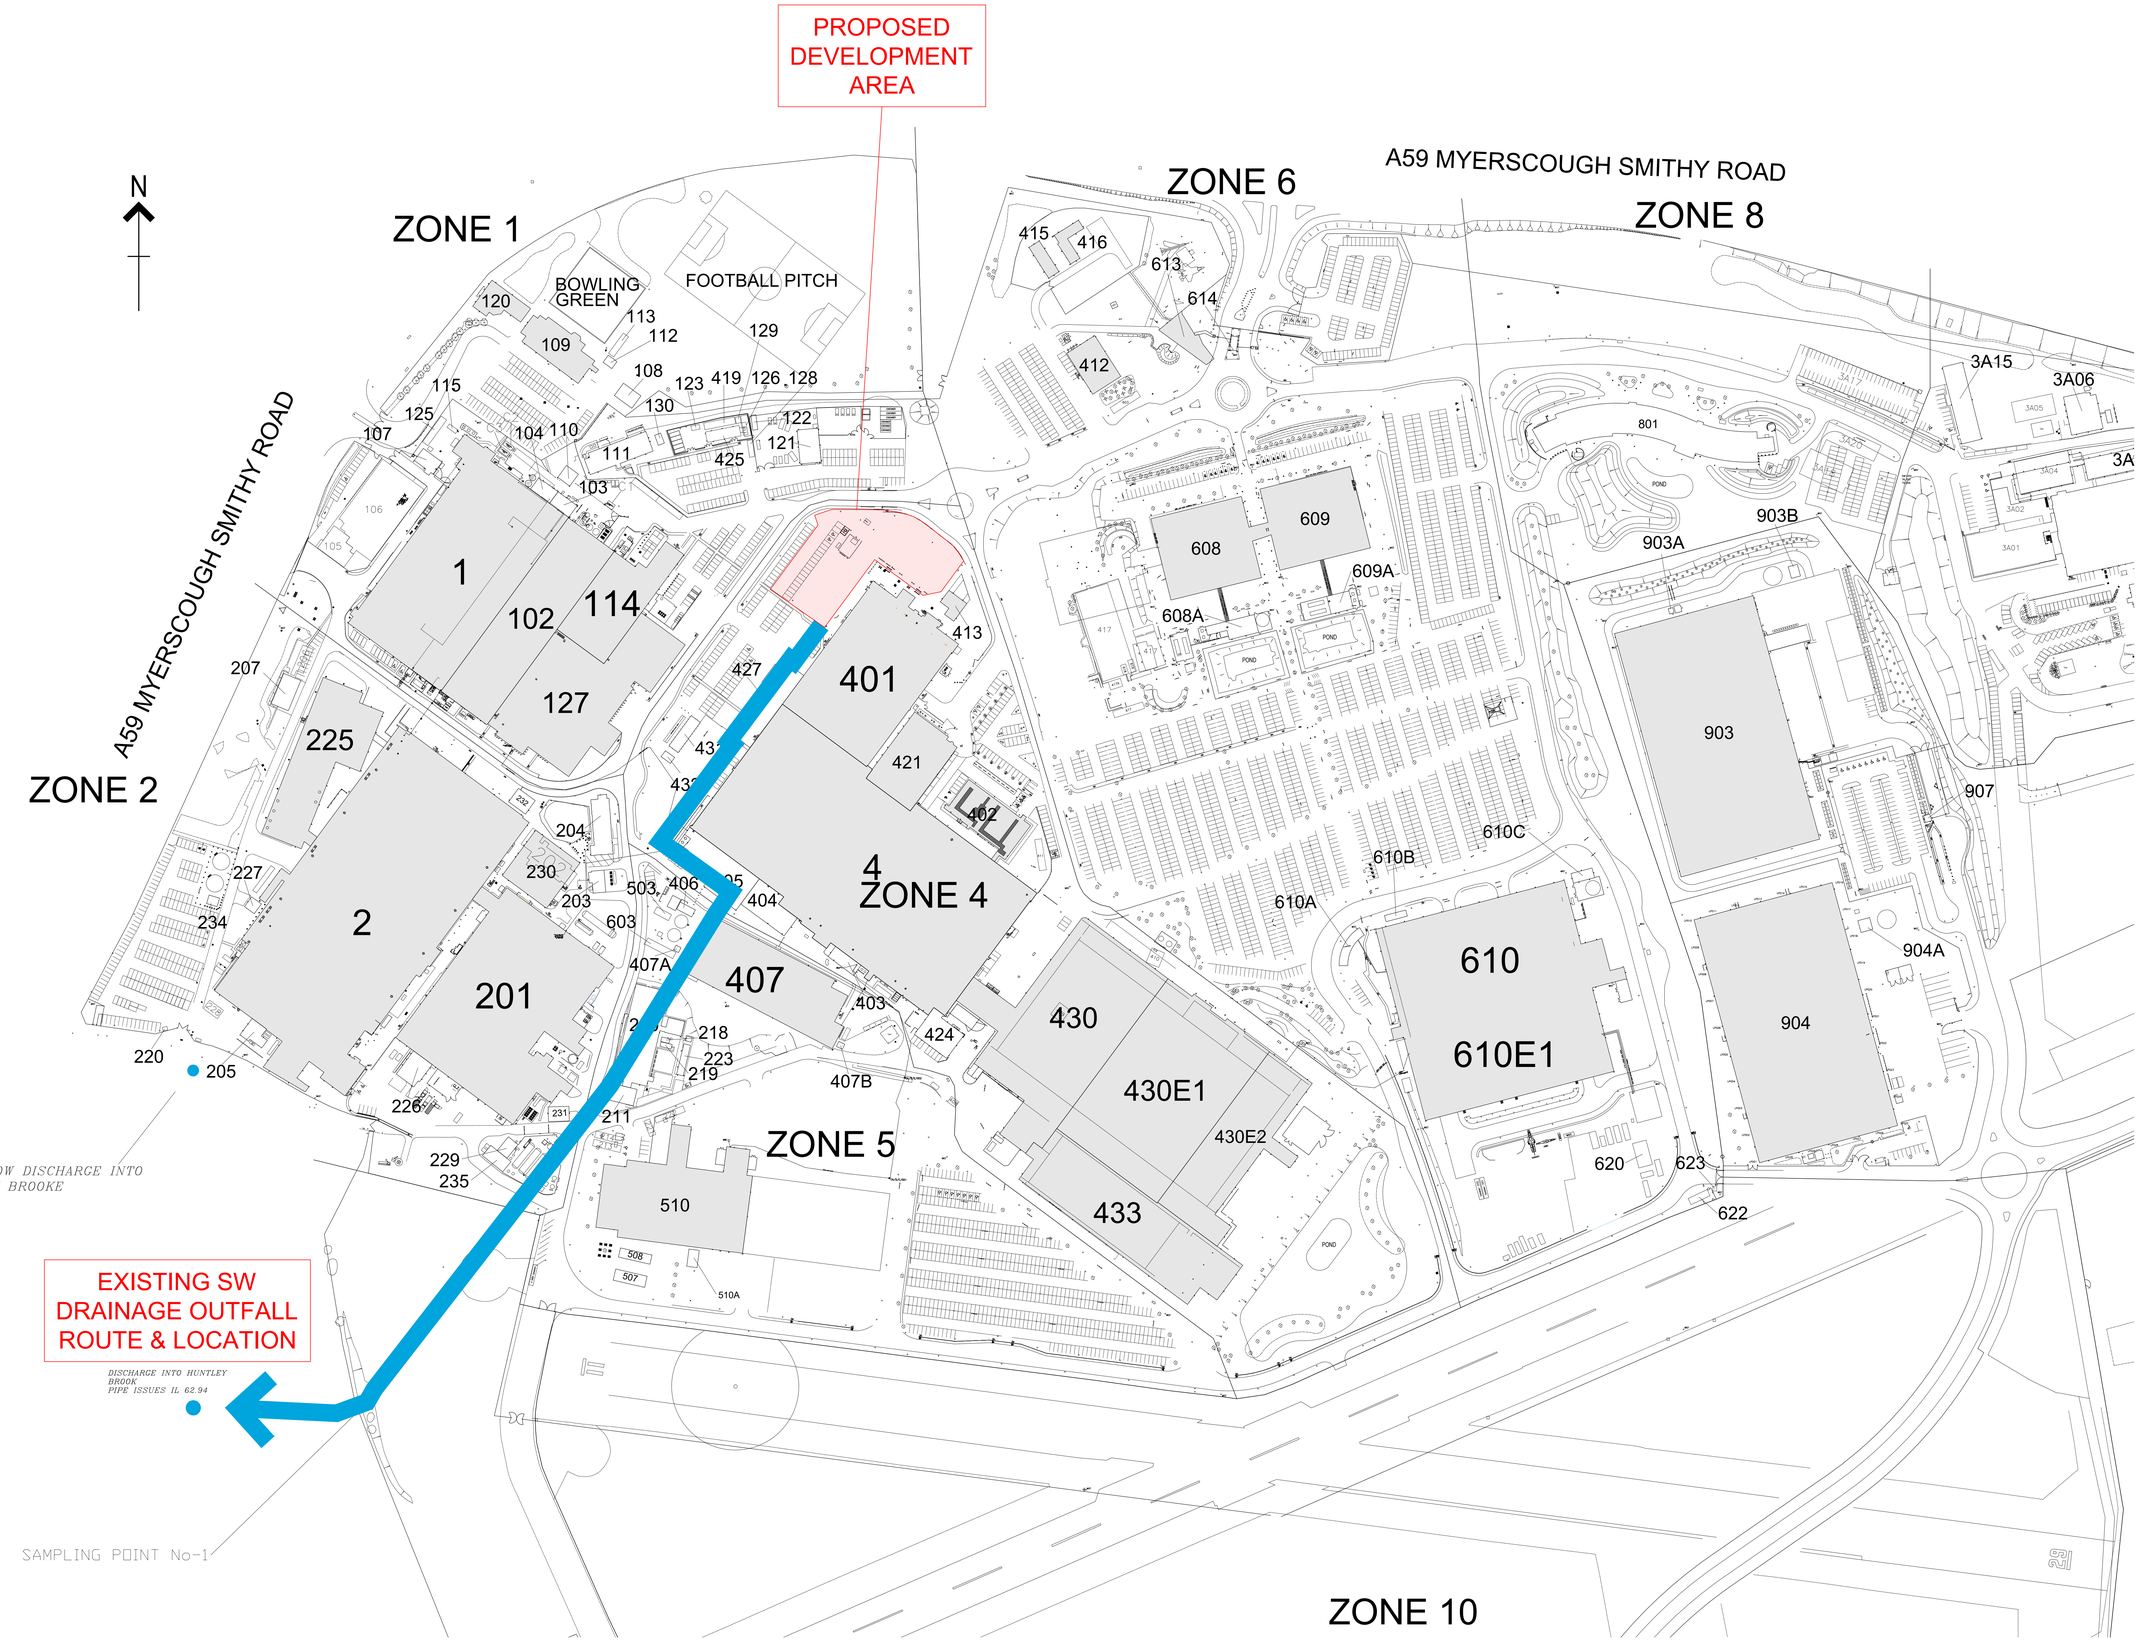


EXISTING SITE PLAN WITH SW DRAINAGE OUTFALL ROUTE & LOCATION

SCALE 1:1250

| REV | AMENDMENTS | DATE | INITS |
|---|---|---|---|
| P1 | PRELIMINARY ISSUE FOR PLANNING PURPOSES. | 11.02.26 | GJW |

STATUS: PRELIMINARY


Sleater&Watson
Consulting Civil & Structural Engineers.
Ribble House, Meanygate,
Bamber Bridge, Preston,PR5 6UP
Telephone: 01772 821044
E-mail: admin@sleaterwatson.co.uk
Website: www.sleaterwatson.co.uk


CLIENT: BAE SYSTEMS

PROJECT: MODULAR BUILDING, (CEB REPLACEMENT), BAE SYSTEMS, SAMLESBURY.

TITLE: EXISTING SITE PLAN WITH SW DRAINAGE OUTFALL ROUTE & LOCATION.

| DRAWN | CHECKED | DATE | PROJECT No. | SCALE@A0 |
|---|---|---|---|---|
| GJW | SAW | FEB. 2026 | 215/011 | 1:1250 |

DRG No: CEB-SAW-XX-XX-52-D-C-5210-S0-P1