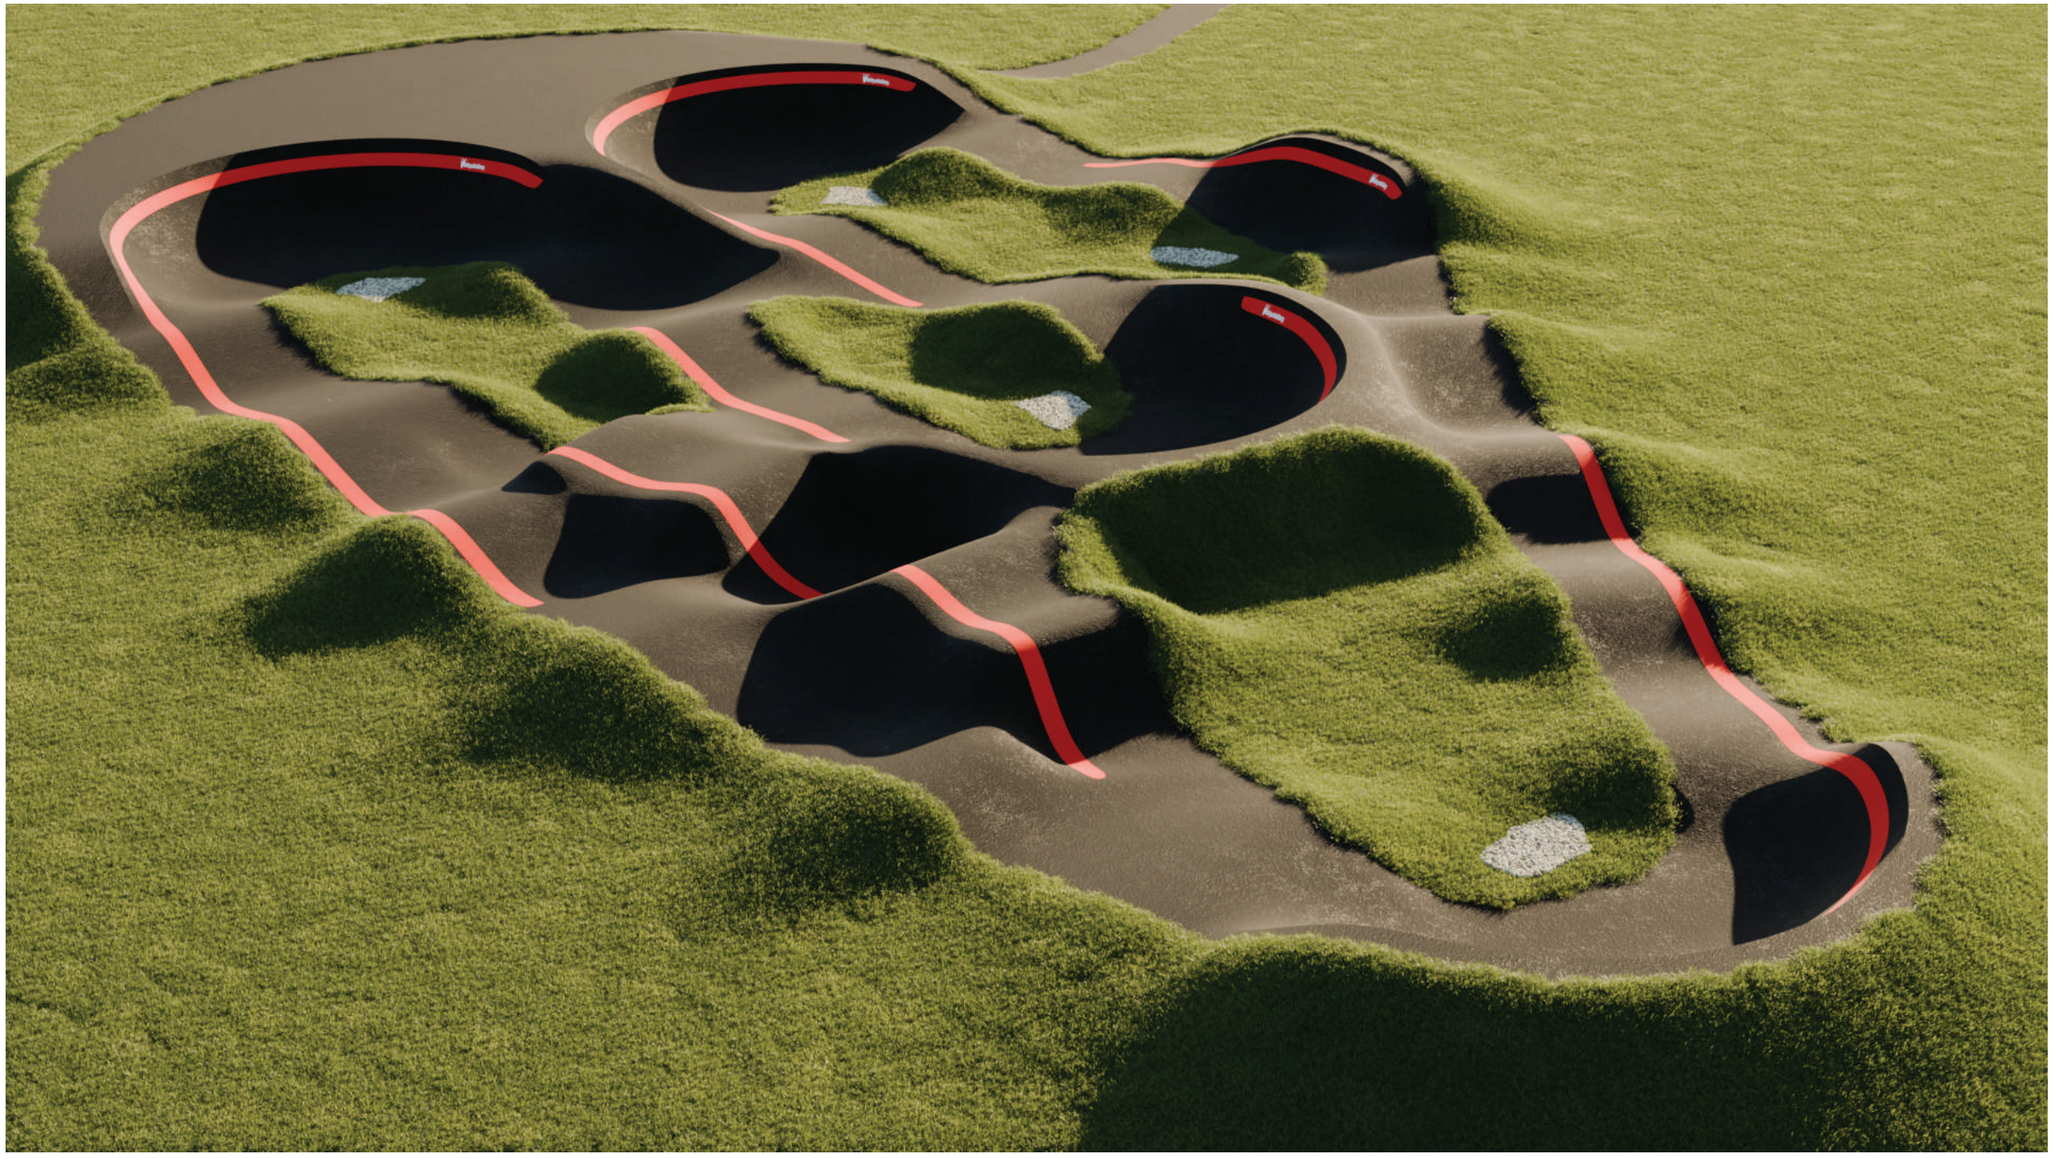

NOTES

Architrail Velosolutions UK
Unit 2
Brewery Court
North Street
Bristol
BS3 1JS

uk@velosolutions.com

SCALE

CLIENT

Ribble Valley Brorough Council

PROJECT

Clitheroe Pump Track

TITLE

3D View 4

STATUS

- ☐ Concept
- ☐ Tender
- ☑ Planning
- ☐ Technical
- ☐ Construction
- ☐ As Built

DATE	17/12/2025
DRAWN	JD
REVISION	1
DRAWING REF.	CLI05_1