Stanfords Planning Map Data

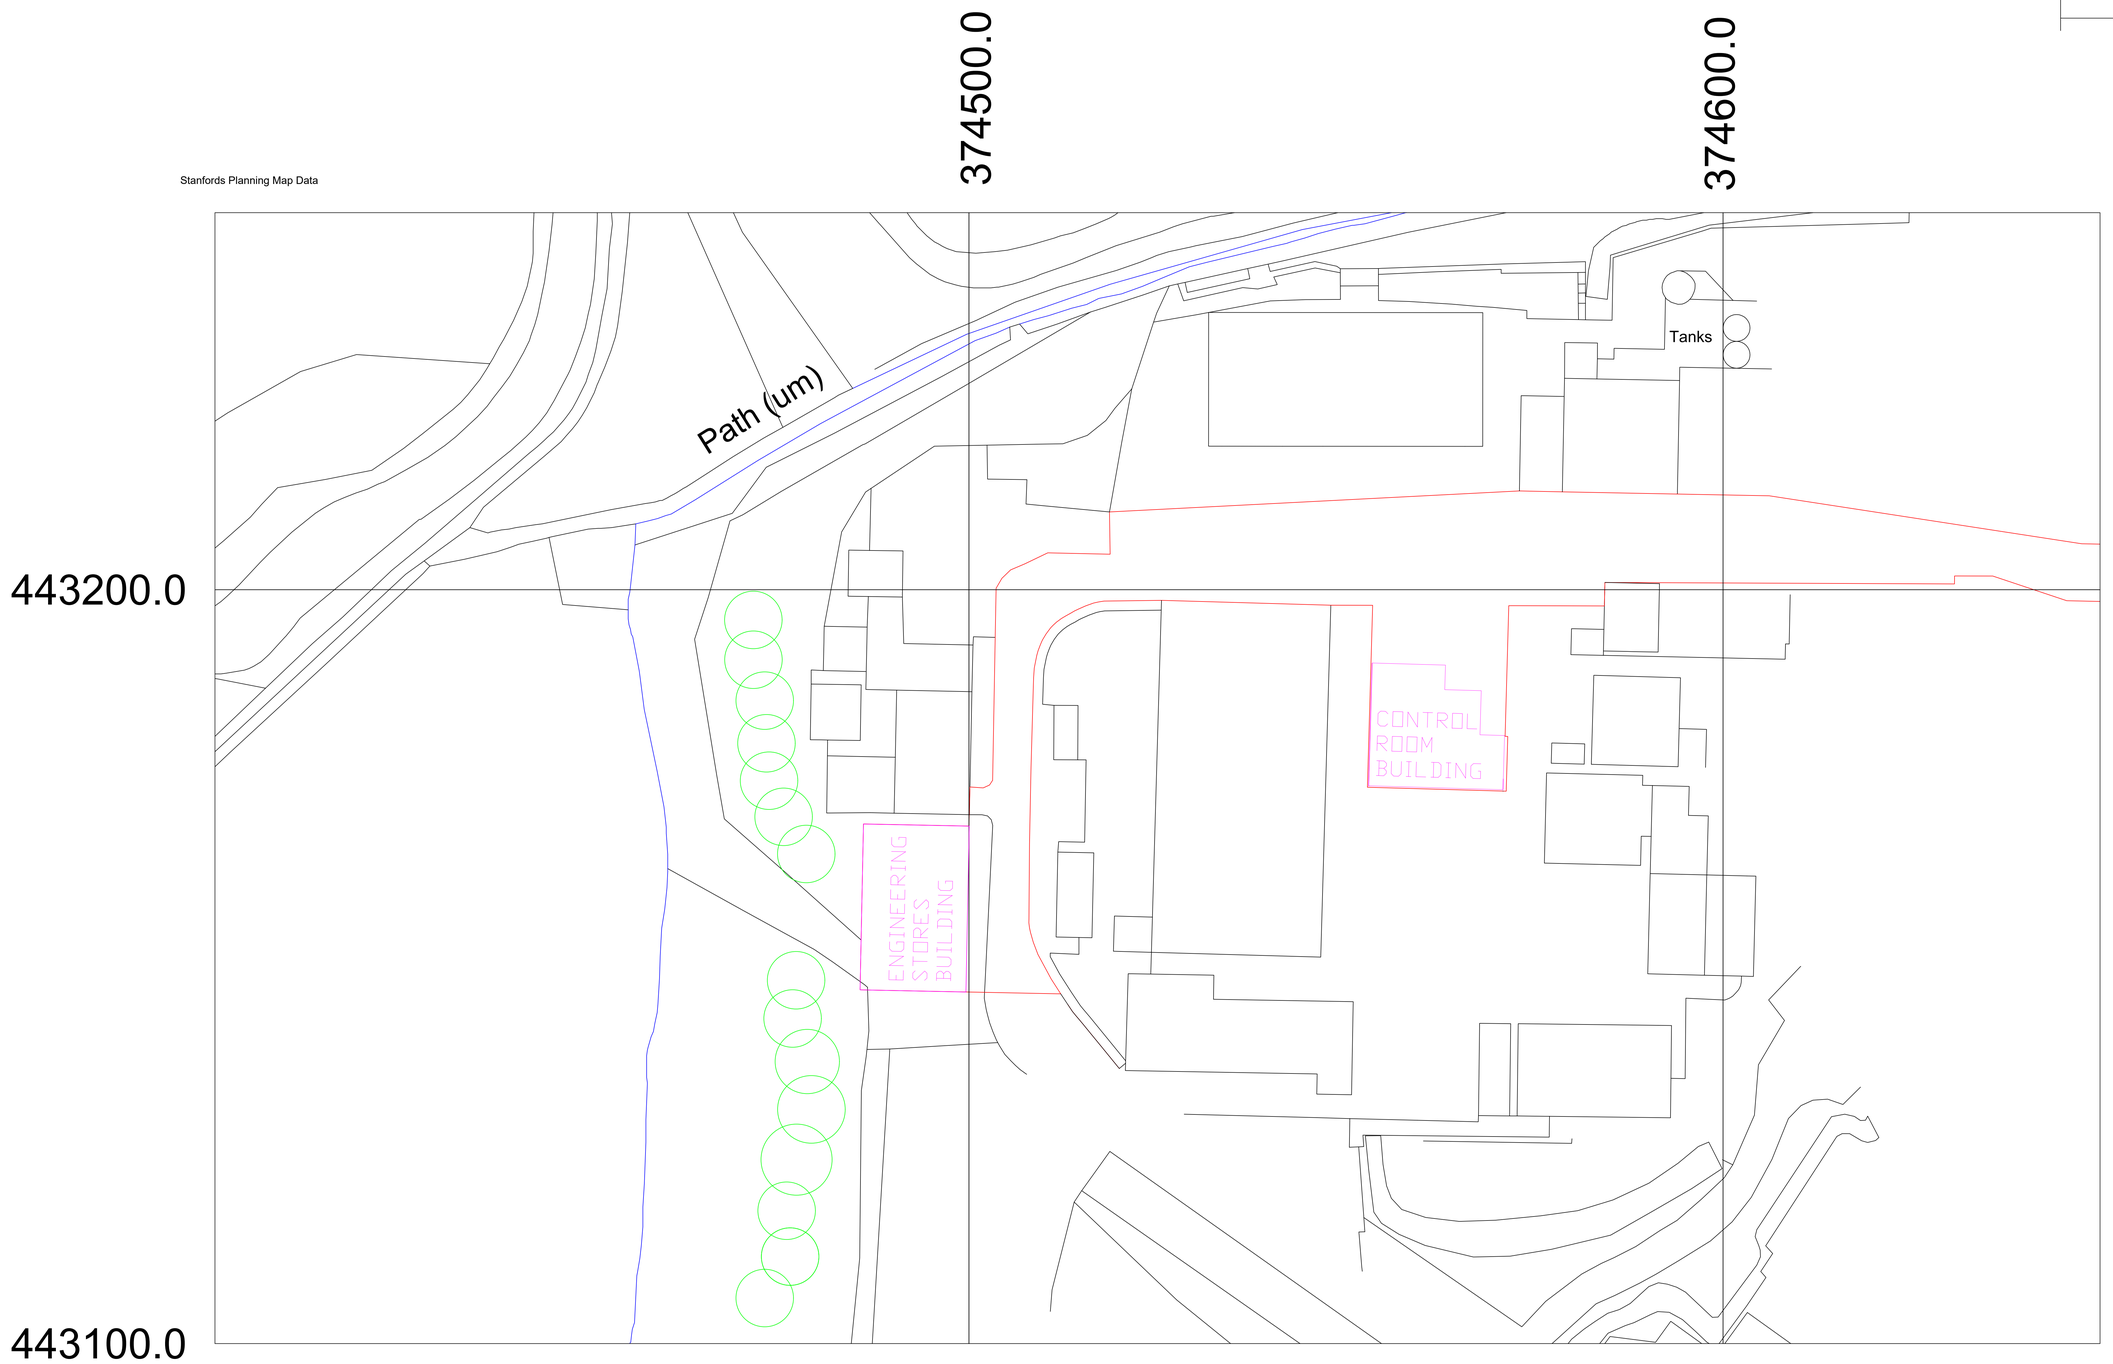

PROPOSED DEVELOPMENT

SITE BOUNDARY

TREES

N

Production Date: 12 March 2026

Top Left: 374400 443353 Bottom Right: 374839 442705

© Crown copyright and database rights 2026 Ordnance Survey AC0000824000.

Reproduction in whole or in part is prohibited without the permission of Ordnance Survey

20 0 20 40 60 80 100

Metres

DRAWING No. | REV

DRG TITLE: STORES SHED AND CONTROL ROOM PROPOSED

PROJECT No:

SITE: CLITHEROE | PLANT:
BUSINESS: | AREA:
SCALES: 1:500 @ A0
CAD DISK REF:
DRG TYPE: | DO LOC:
DRAWN: | DATE:
CHECKED: | DATE:
APPROVED | SECTION | DATE

JM

Pimlico Industrial Area
West Bradford Road
Clitheroe
Lancashire

THIS DRAWING IS THE PROPERTY OF JOHNSON MATTHEY LTD IT MUST NOT BE COPIED OR LENT WITHOUT THE CONSENT OF JOHNSON MATTHEY AND MUST BE RETURNED.

DRG SIZE A0

DRAWING No. SYNCL-00-24-

REV

REV.	REVISION	DRAWN	CHK'D	APP.	DATE	GRID	REV.	REVISION	DRAWN	CHK'D	APP.	DATE	GRID	REV.	REVISION	DRAWN	CHK'D	APP.	DATE	GRID	REFERENCE DRAWING No.	REFERENCE DRAWINGS	REFERENCE DRAWING No.	REFERENCE DRAWINGS
		MK																						