


DO NOT SCALE

DRAWING IS FOR ILLUSTRATIVE PURPOSES ONLY. INTERNAL AND EXTERNAL SPECIFICATIONS ARE TO BE CONFIRMED AFTER SIGNOFF AND CONSULTATION MEETINGS. ANY LABELS OR ANNOTATIONS ON THE DRAWING SHOULD NOT BE ASSUMED TO BE INCLUDED WITH THE SPECIFICATION.

SIGNOFF:

DATE:

NOTES:
LODGE TYPE 'A'

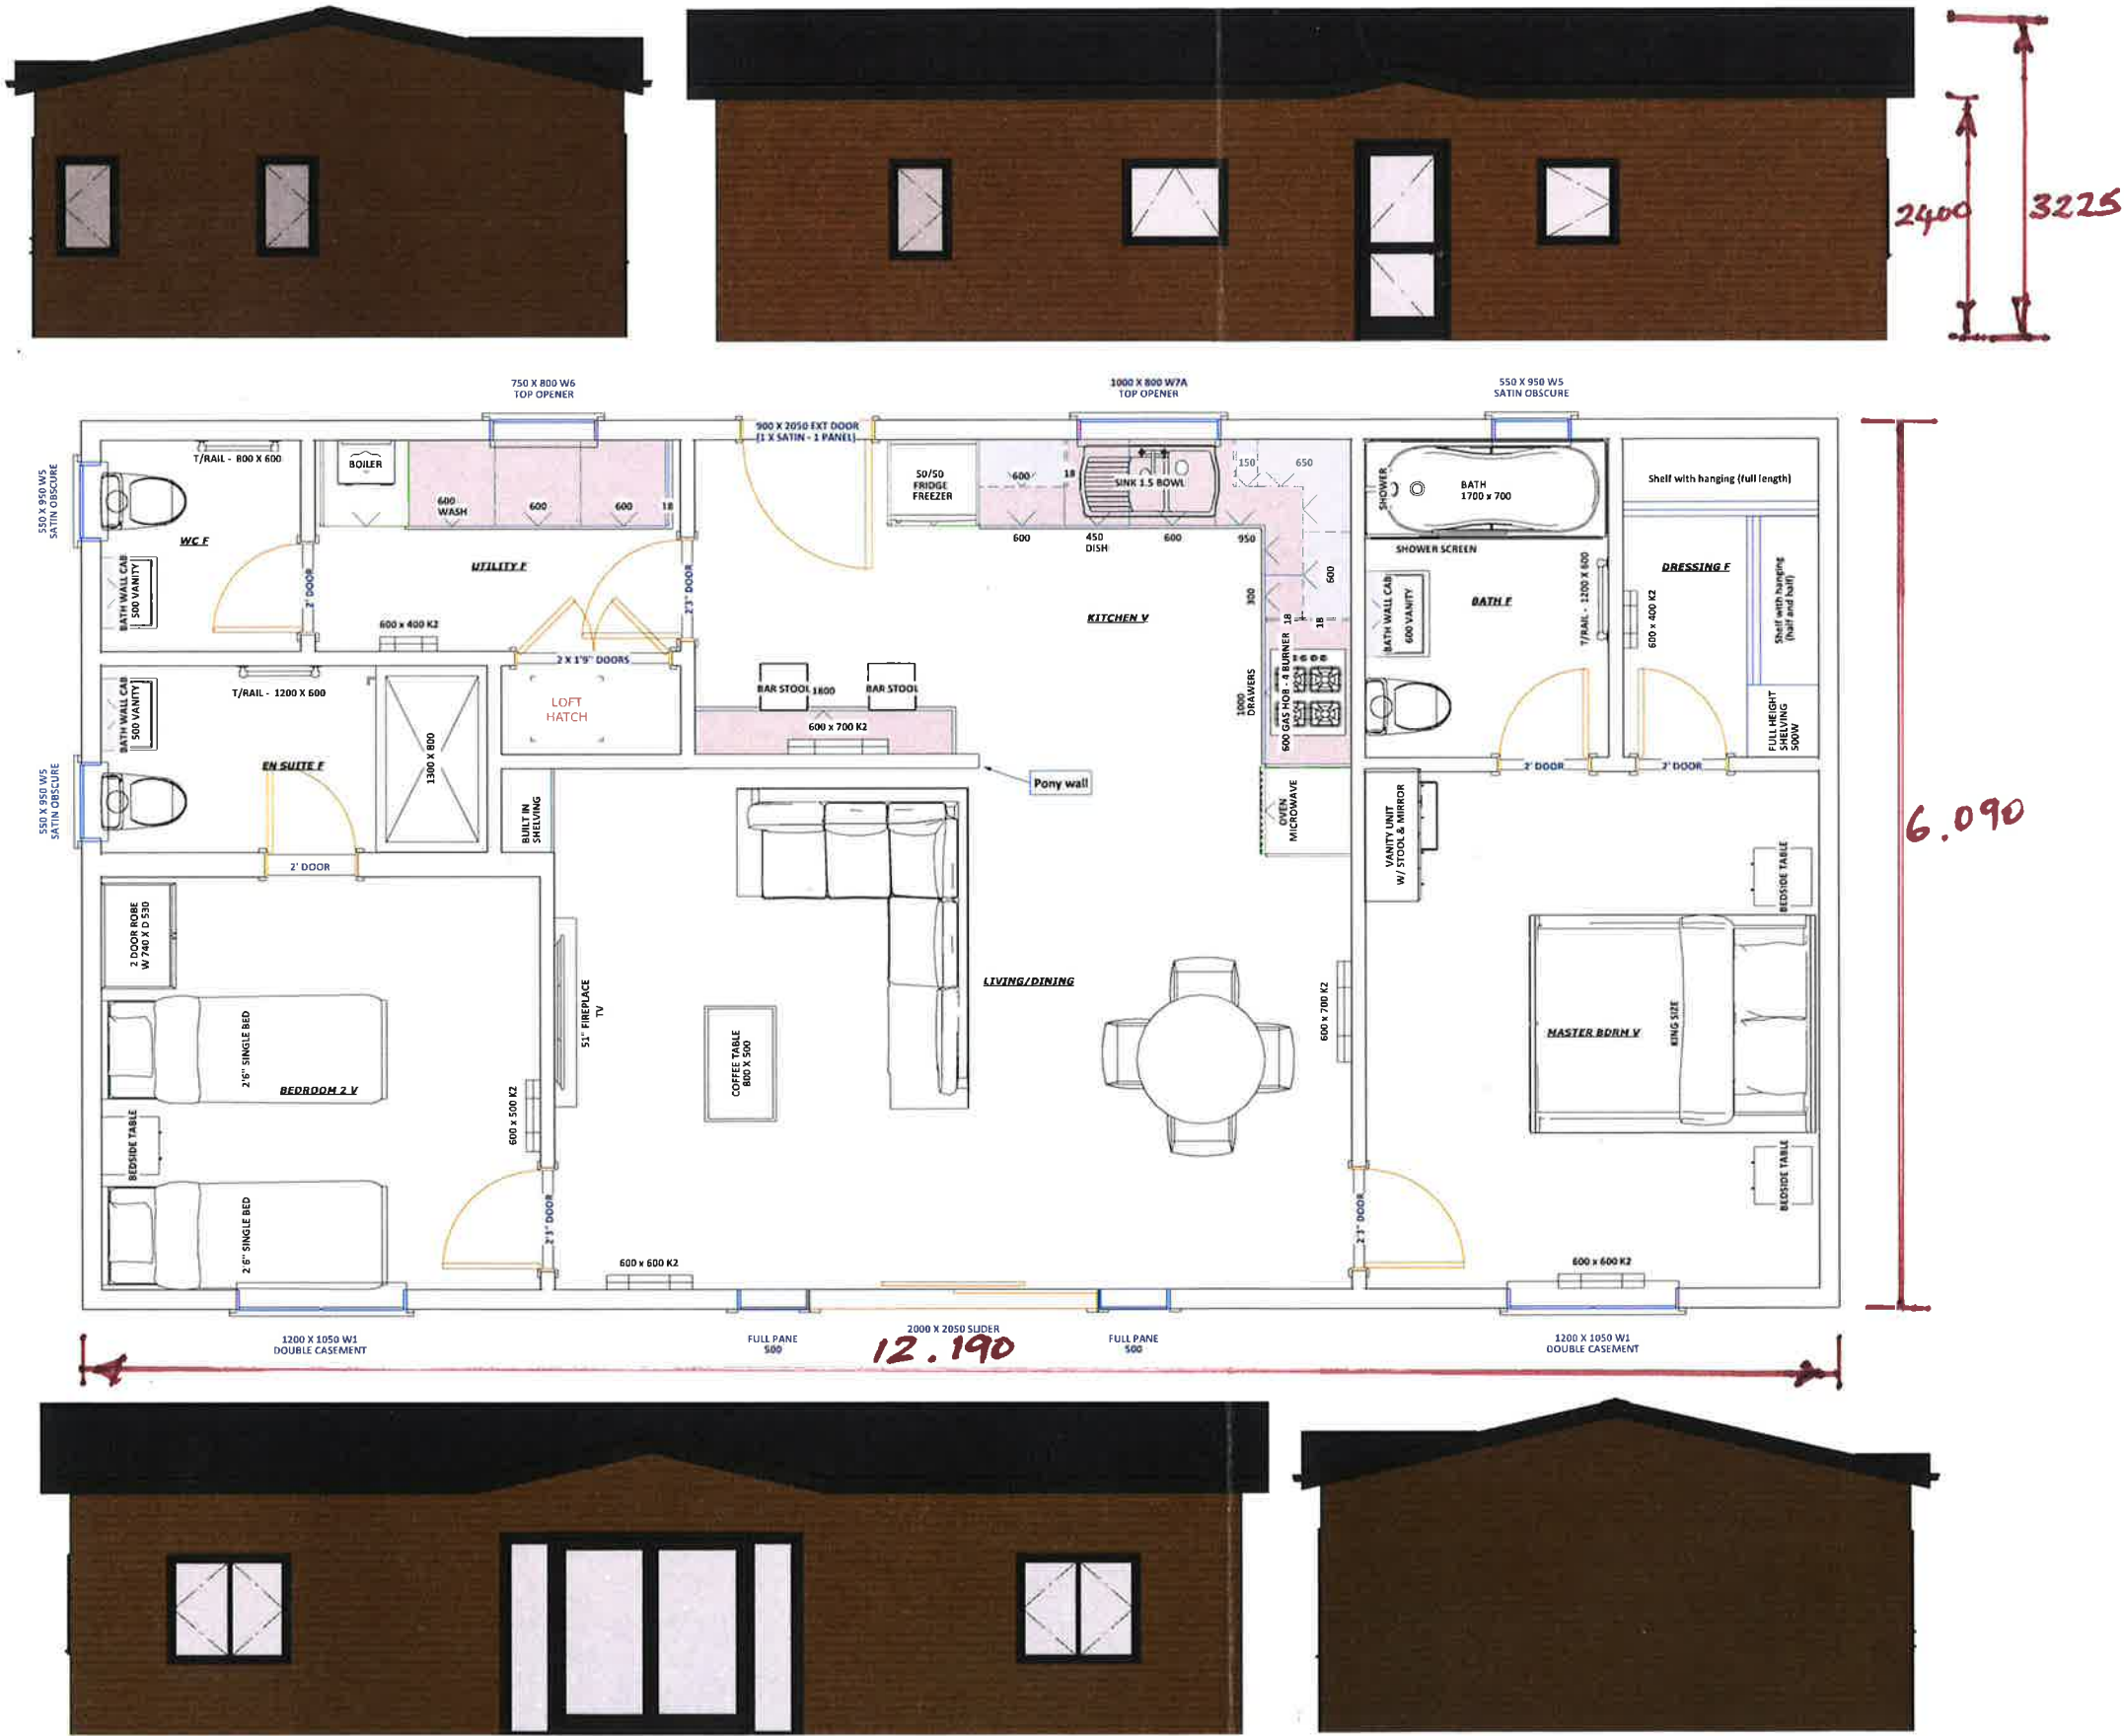

Build Type: Leisure
Cladding: Arcadia
Fascia/Soffits: Anthracite
Windows/Doors: Anthracite



Model: Center Lounge Bespoke ID no:
Unit size: 40 x 20 Revision no:
Approval: NO Drawn by: SDC
Scale: 1:50 / 1:75 @ ISO:A3 Date: 18/05/2026

CLIENT: Ribble Valley View

(c) This document and its contents are property of Lakeland Leisure Homes Ltd. Any unauthorised publishing, replication or copying will result in prosecution.