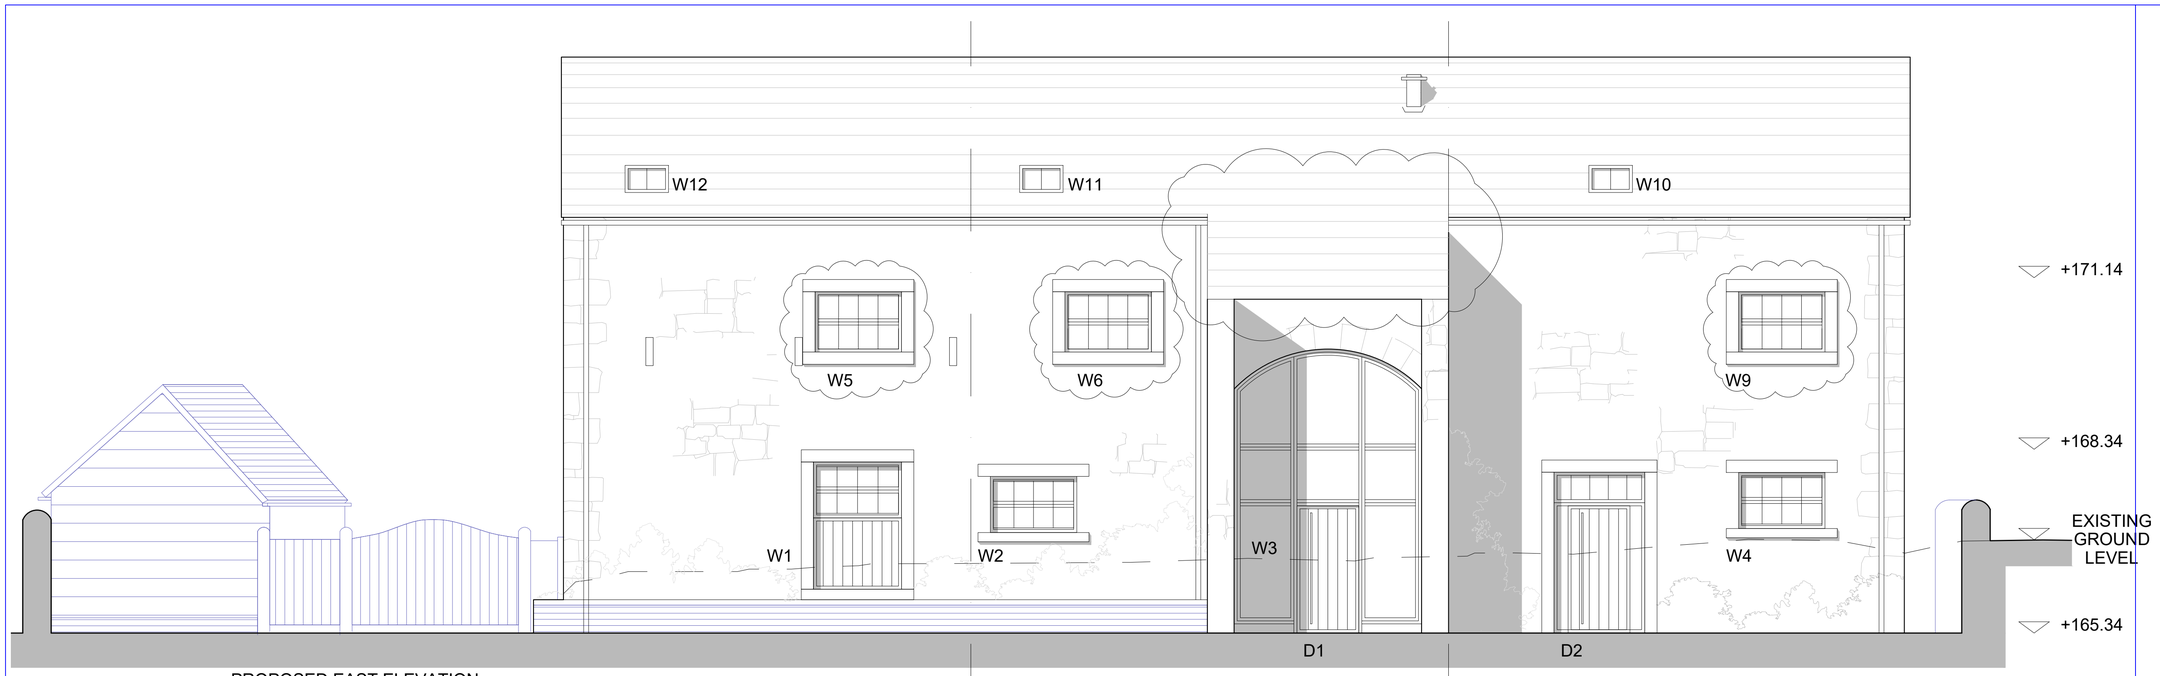

PROPOSED EAST ELEVATION
(REF TO BY PLANNING AS NORTH/EAST)

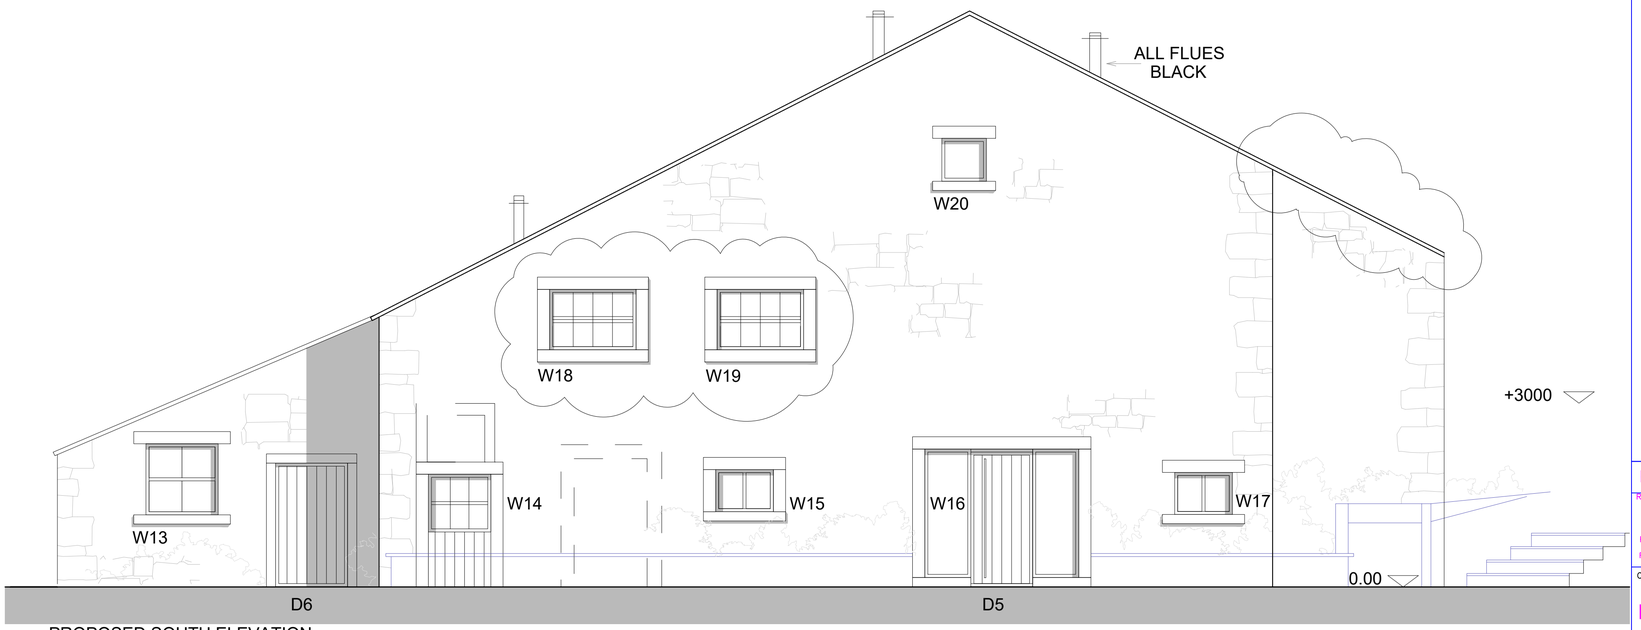

PROPOSED SOUTH ELEVATION
(REF TO BY PLANNING AS NORTH/EAST)

PROPOSED LIGHT COLOURED FINISH TO WINDOW & DOOR FRAMES – EXACT COLOUR/SPEC/SAMPLE TO APPROVED BY LOCAL AUTHORITY PLANNER.

General Notes: Do not scale. This drawing is for planning purposes only to be read in conjunction with all other relevant drawings, details and specification provided by the Designer, Client, Contractor and all other consultants including Structural Engineer, Civil Engineer, and Energy Assessor. Should there be a conflict between drawings and details the Designer should be informed prior to ordering materials or construction. Until technical approval (Building Control) has been obtained from the relevant Authority the drawings are not for construction. Should the contractor commence site work prior to such approval being given it is entirely at his own risk. All Risk Assessments for this project must be reviewed prior to commencement of any work on site.

The contractor is to carry out Risk Assessments and prepare method statements in line with current Health and Safety legislation. Client to advise on boundary limits and ownership and any TPO's. DC Architectural Design does not accept liability for quality of workmanship on site. Fire strategy, passive fire details and fire equipment locations/details is not the responsibility of DC Architectural Design

SCALE BAR 1:100

0 5 10 15 20

PLANNING APPLICATION RE-SUBMISSION

REVISIONS

REV P2	PROPOSED MINOR AMENDMENT – REFER TO REVISION CLOUDS	EA 09/06/26
REV P1	PROPOSED PLANNING DRAWINGS FOR CLIENT REVIEW	EA 27/01/26

CLIENT & PROJECT

Mr. G .Walsh.
Cockshotts Barn, Sabden.

DRAWING TITLE

PROPOSED EAST & SOUTH ELEVATIONS

DRAWN ERA	REVISIONS	DRAWING No.
DATE 20/04/2026	P1 P2	AR/P02
SCALE 1:100/1:50/1:20 @ A1		