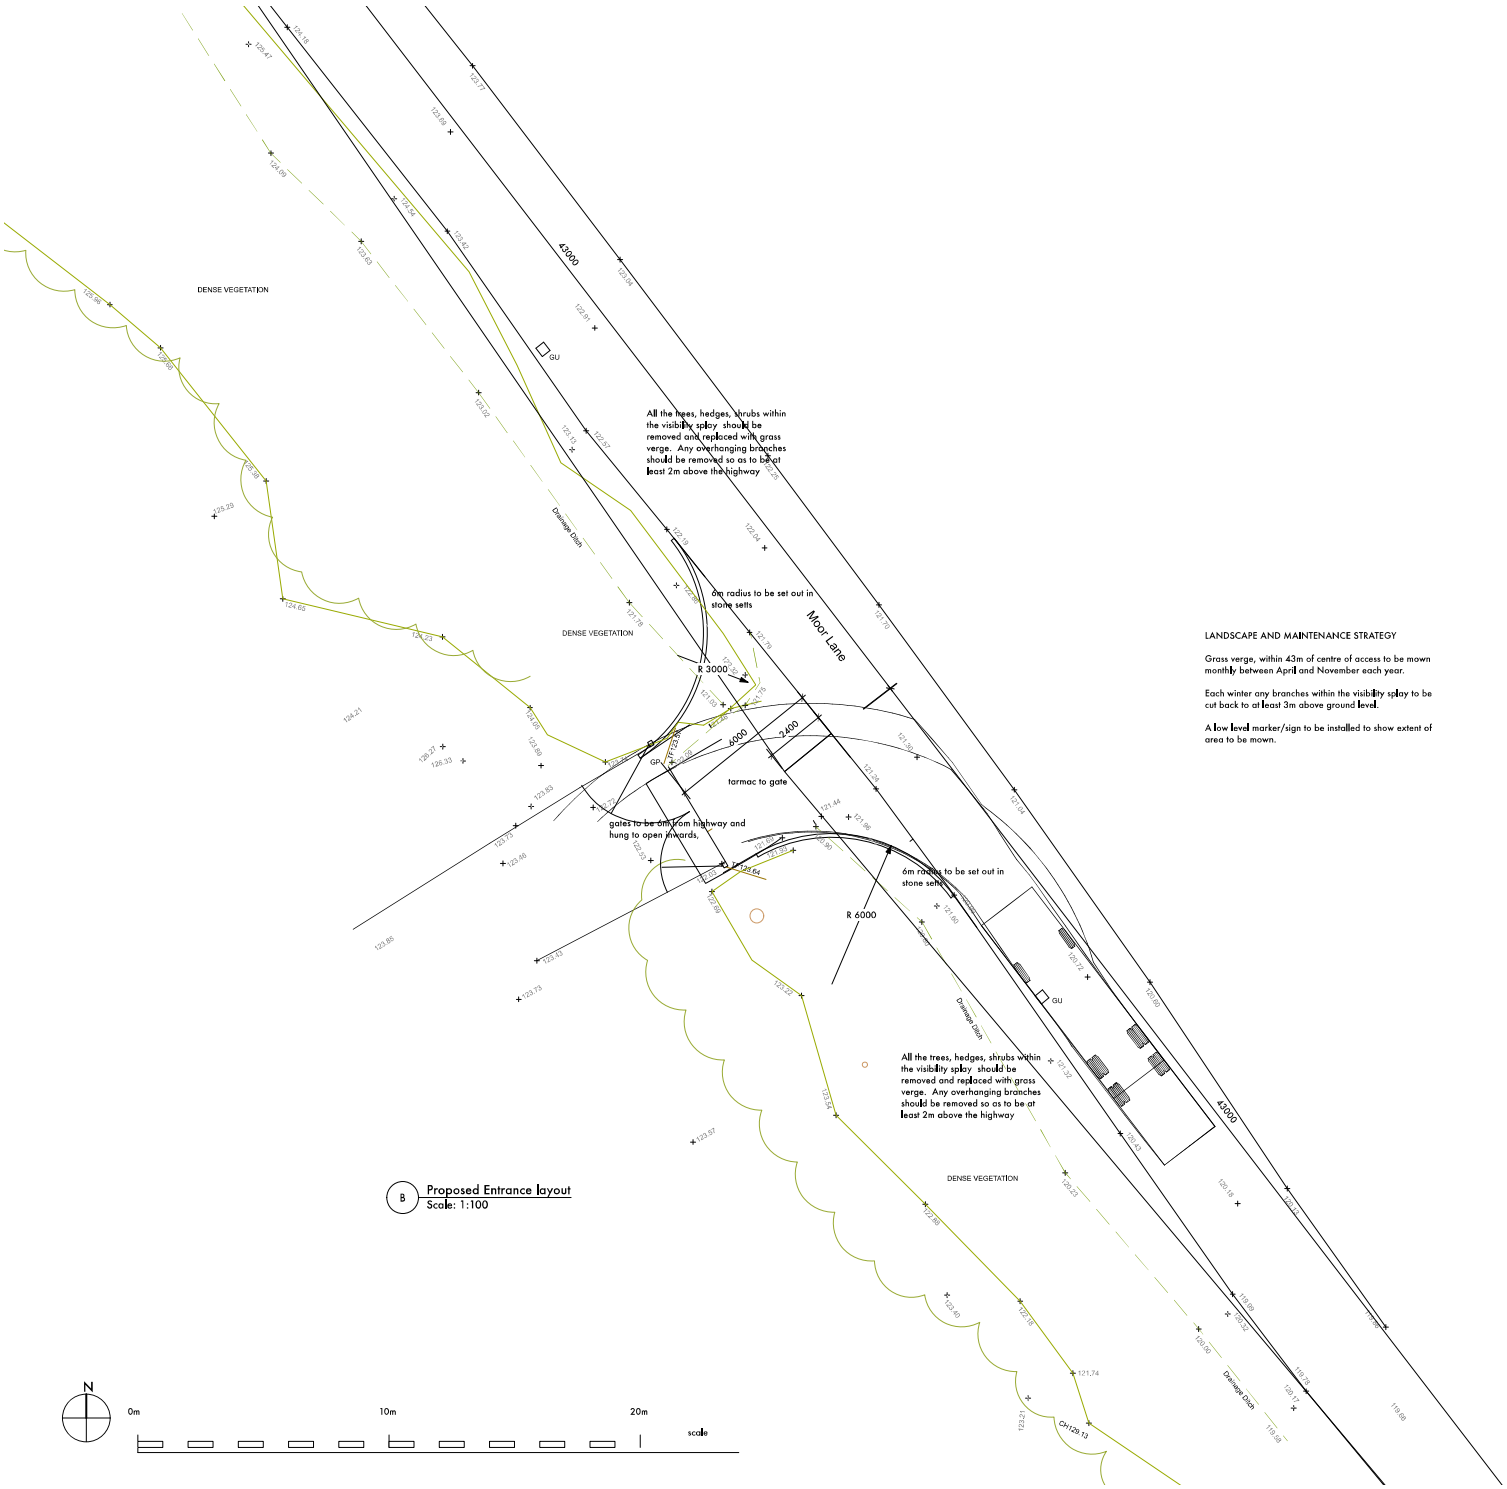

B Proposed Entrance layout
Scale: 1:100

N

0m 10m 20m
scale

LANDSCAPE AND MAINTENANCE STRATEGY

Grass verge, within 43m of centre of access to be mown monthly between April and November each year.

Each winter any branches within the visibility splay to be cut back to at least 3m above ground level.

A low level marker/sign to be installed to show extent of area to be mown.

Stanton Andrews do not accept liability for any loss or degradation of information held in the drawing resulting from the translation from the original file format to any other file format or from the recipients reading of it in any other programme or an earlier version of the programme. Stanton Andrews accepts no liability for use of this drawing by parties other than the party for whom it was prepared or for purposes other than those for which it was prepared.
DWG issues - when this drawing is issued in DWG format it is an uncontrolled version and is provided to enable the recipient to prepare its own documents/drawings for which it is solely responsible. It is based on background information current at the time of issue. Stanton Andrews accepts no liability for any alterations to, additions to or discrepancies arising out of changes to such background information which occur after it has been issued by Stanton Andrews.

This drawing must be printed in colour, if this text is not RED the drawing must be reprinted.

Do not scale, use figured dimensions only. All dimensions to be checked on site. This drawing should be printed and read at the original size, as stated in title block. Stanton Andrews accept no responsibility for errors that occur as a result of reviewing this drawing at any other size. Stanton Andrews to be notified of any discrepancies before proceeding.
Drawing is to be read in conjunction with all relevant consultants and specialists drawings.
'As existing' drawings based on information provided by others - no measured survey of the property has been undertaken by the architect.
This drawing is subject to copyright.

revision	date	note
A	jun 26	submitted for planning

SA stanton andrews architects
44 york street ditheroe BB7 2DL
t. 01200 444490 e. mail@stantonandrews.co.uk w. stantonandrews.co.uk
Chartered Practice

project	project number	drawing number
eaves hall lodges	2615	PL.10

name
site entrance

scale	date	status	revision
1 to 100 @ A1	28.03.23	planning application	A