



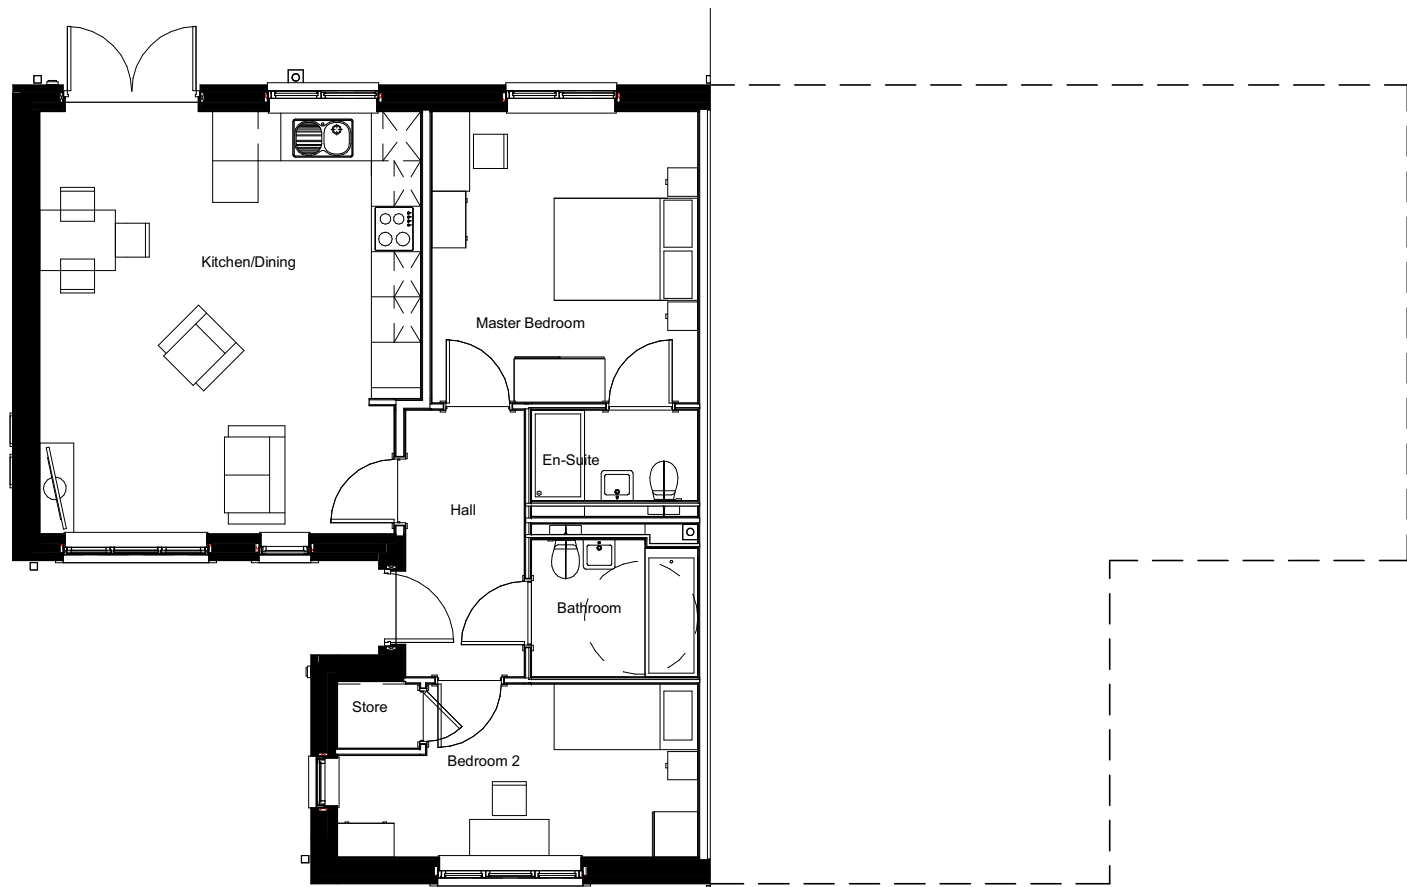

GROUND FLOOR

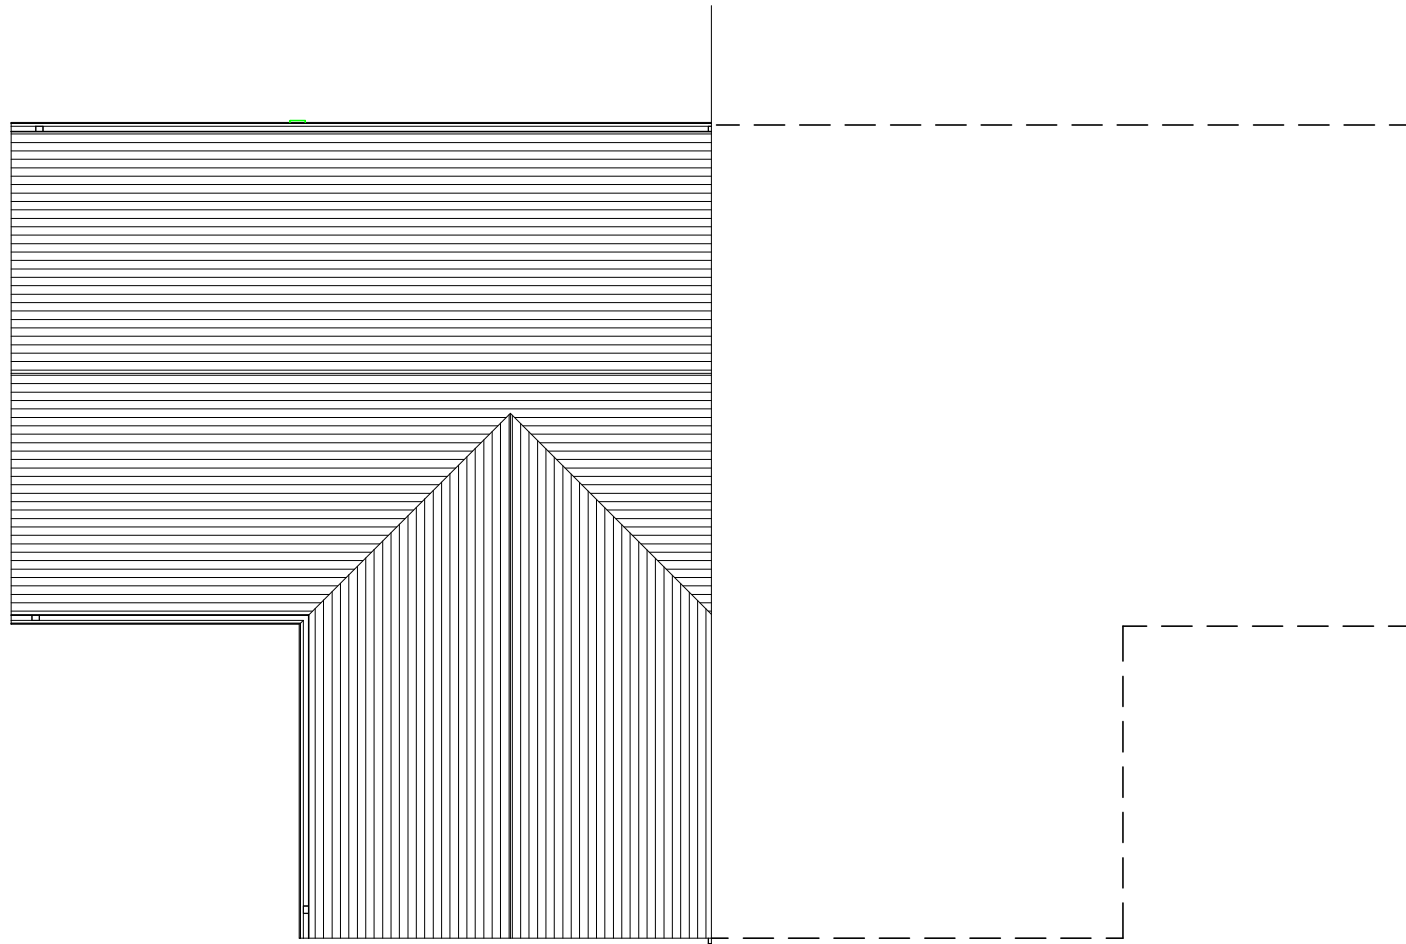

REAR ELEVATION

HOUSE TYPE K
2B3P

Design Criteria:
Building Regulations Category 2 (Accessible and
Adaptable Dwellings)

PLOT NOS. 35, 36, 143, 144, 145, 146, 147, 148


NOTES:

- All bathroom and W/C windows to be opaque
- Gas and electricity meters are to be installed on the side elevation of all dwellings with the exception of terraces and in the most discreet location
- Rainwater pipes are indicative however on semi-detached and terraced dwellings a RWP is to be located on the party wall line of all front elevations to provide a visual break between plots
- For handing see drawings AA7403 2010 and 2011
- Ridge and eaves heights shown are subject to a limit of deviation +/- 150mm

 Reconstituted stone elements



FRONT ELEVATION
PLOT NO. 35 & 36 (DARK BRICK)

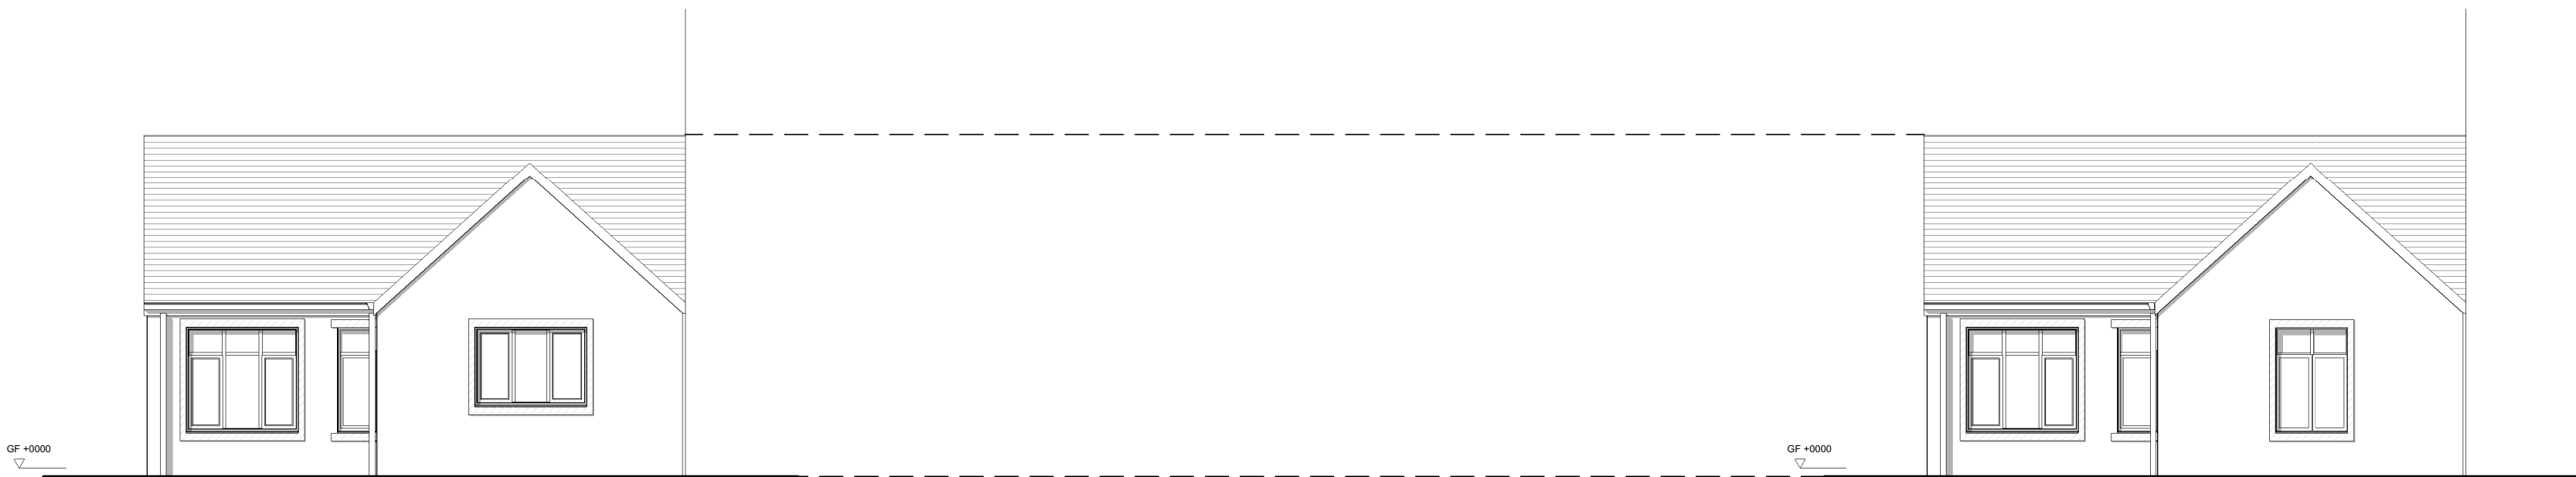


FRONT ELEVATION
PLOT NO. 143, 144, 147, 148 (DARK BRICK)

FRONT ELEVATION
PLOT NO. 145, 146 (RE-CONSTITUTED STONE)




REAR ELEVATION
PLOT NO. 35 & 36 (DARK BRICK)

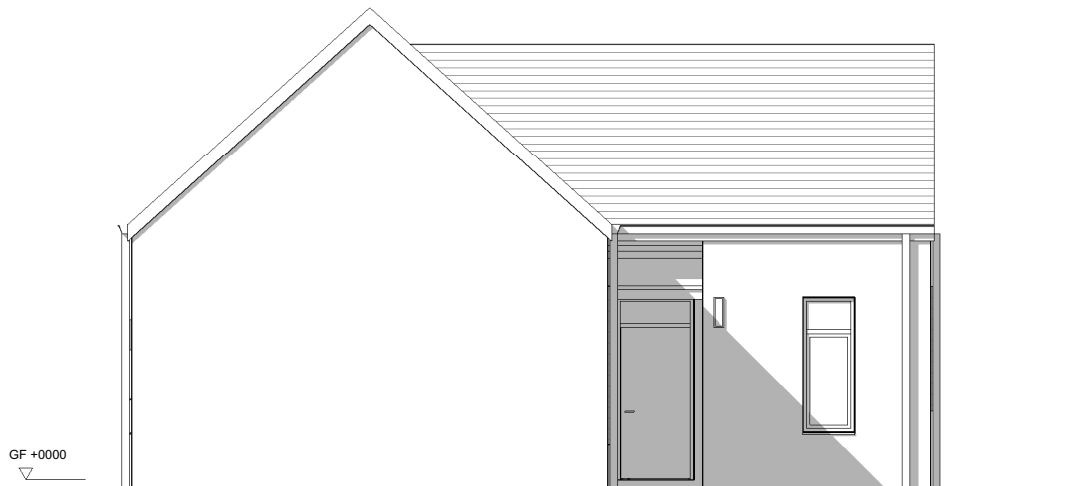

GABLE ELEVATION
PLOT NO. 35 & 36 (DARK BRICK)



REAR ELEVATION
PLOT NO. 143, 144, 147, 148 (DARK BRICK)
PLOT NO. 145, 146 (RE-CONSTITUTED STONE)

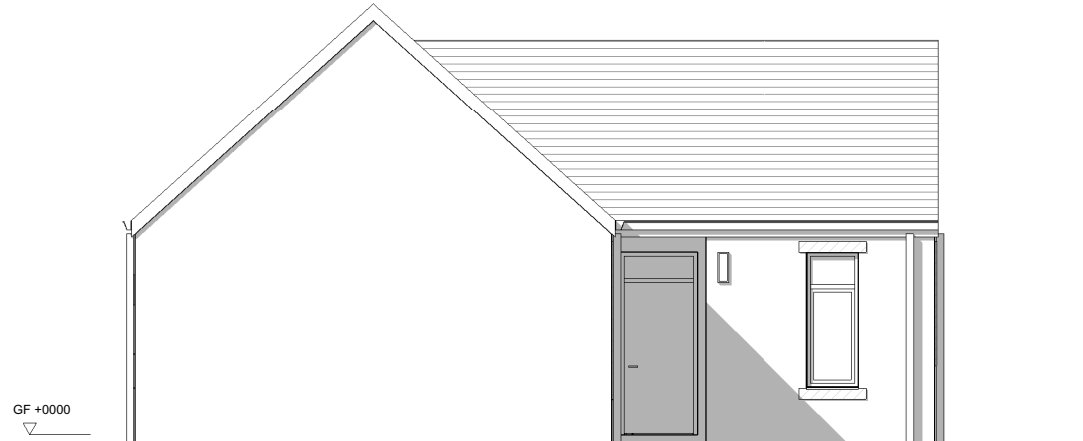

GABLE ELEVATION
PLOT NO. 143, 144, 147, 148 (DARK BRICK)
PLOT NO. 145, 146 (RE-CONSTITUTED STONE)

ZONE 1 ELEVATIONS

ZONE 3 ELEVATIONS