

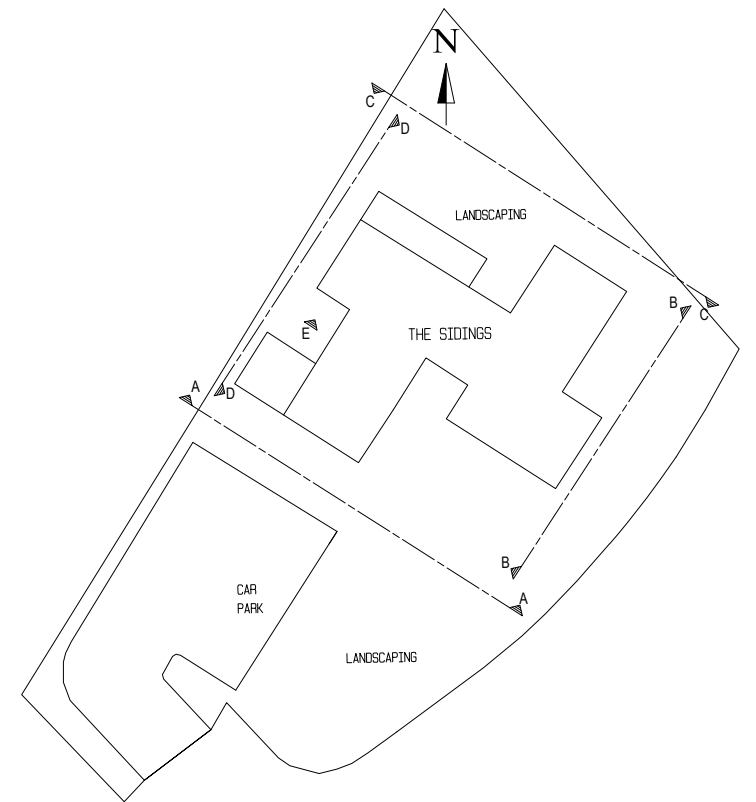
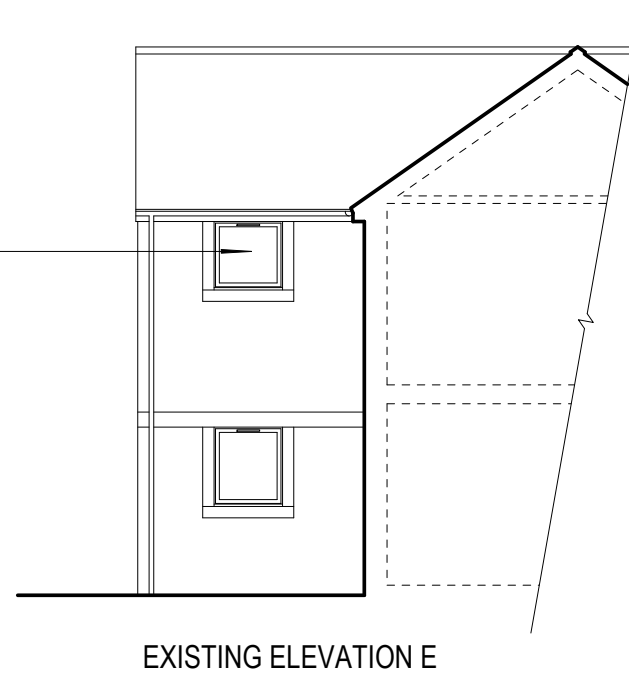



NOTE:
ALL DIMENSIONS MUST BE CHECKED ON SITE.
DO NOT SCALE FROM THIS DRAWING.

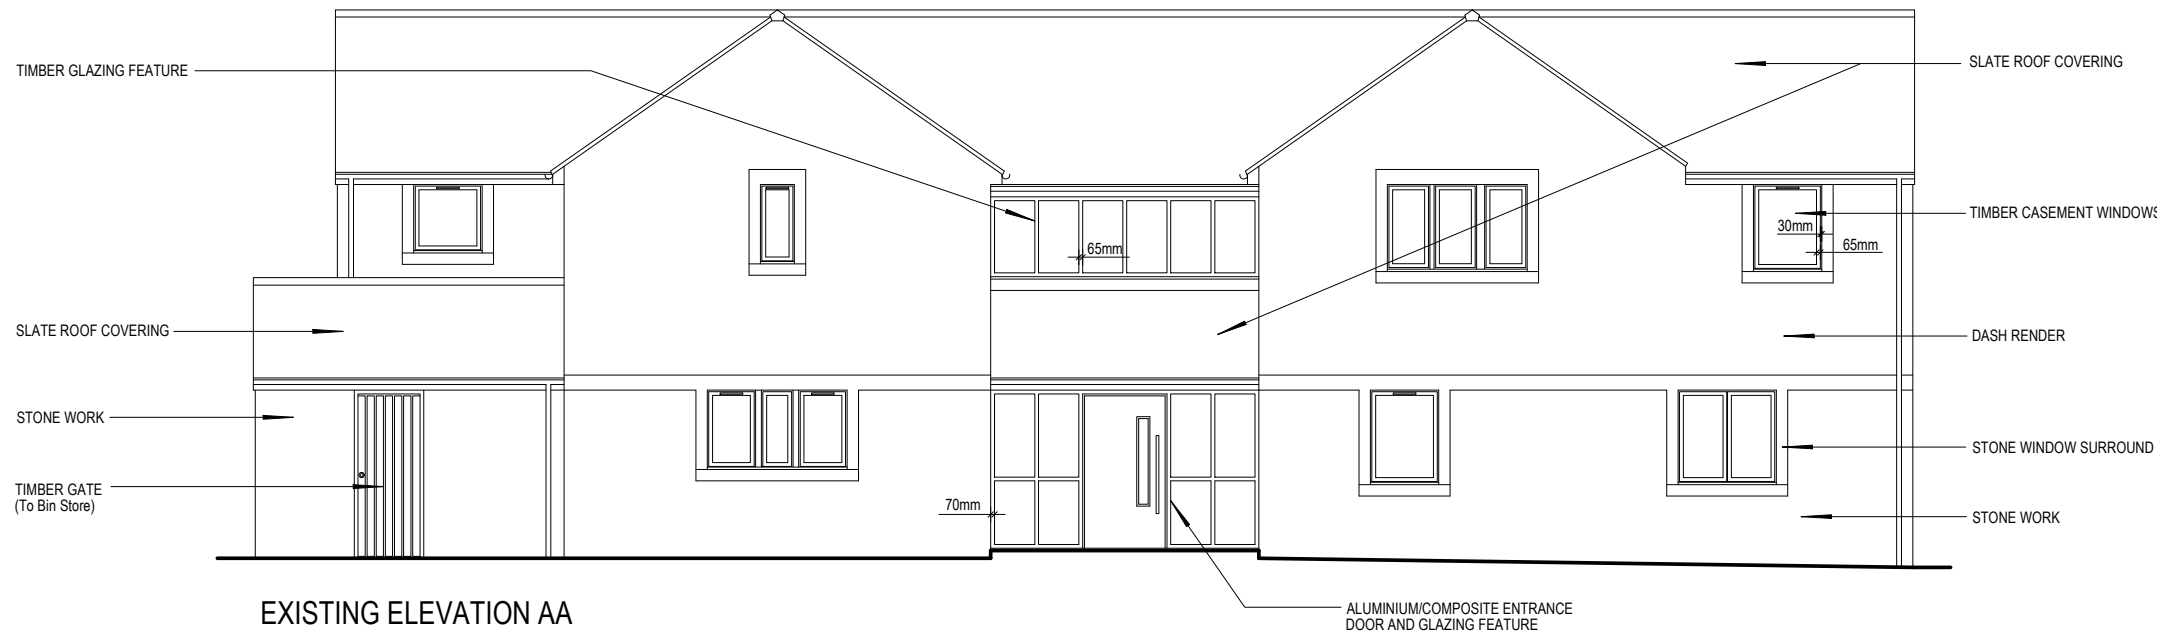


ELEVATION IDENTIFICATION PLAN - 1:500

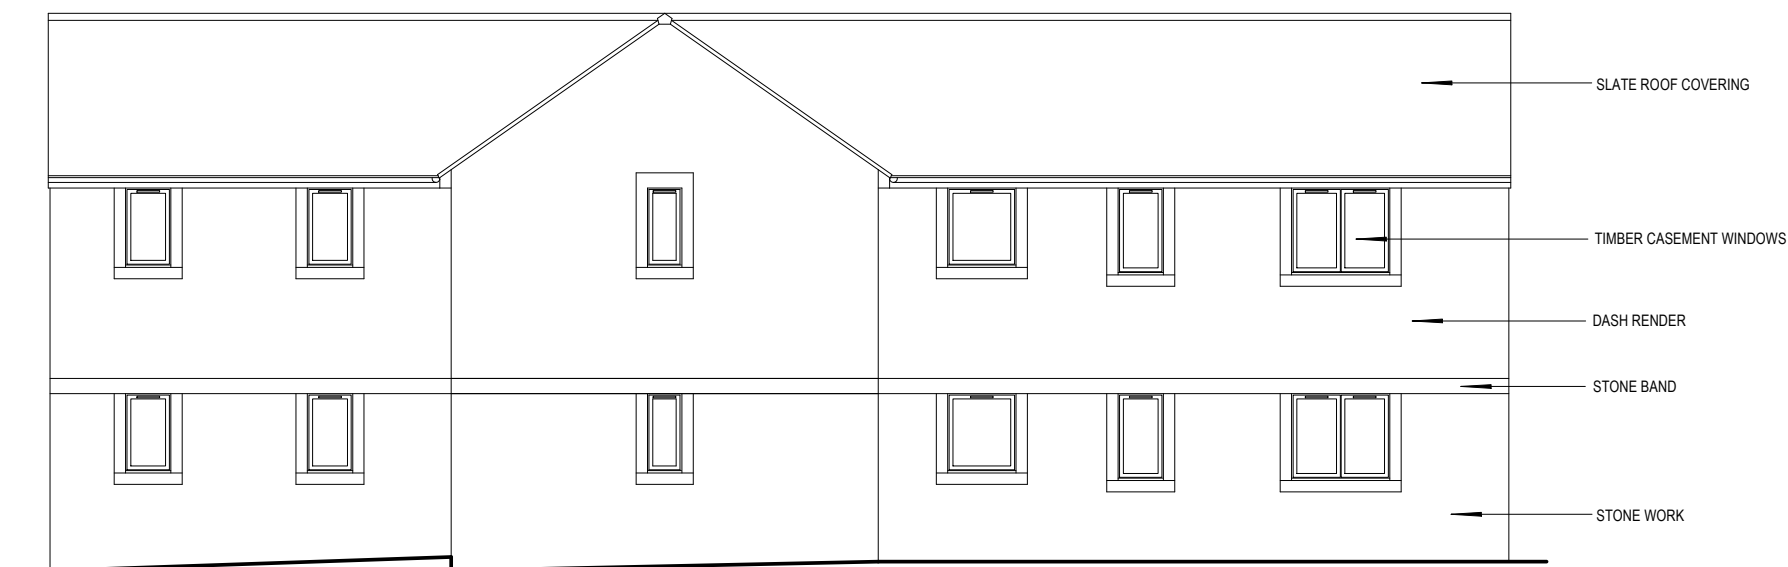

EXISTING ELEVATION BB

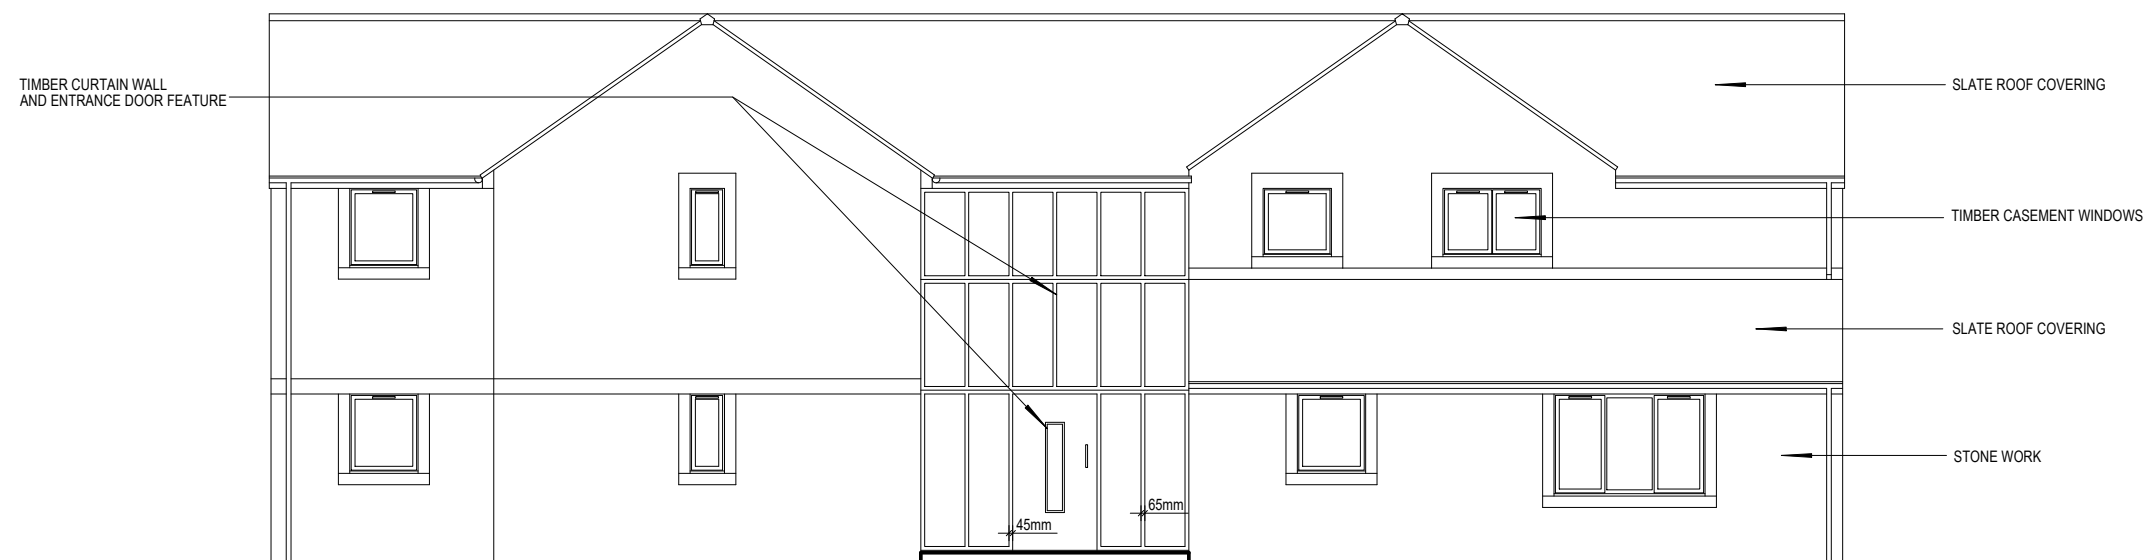

EXISTING ELEVATION CC

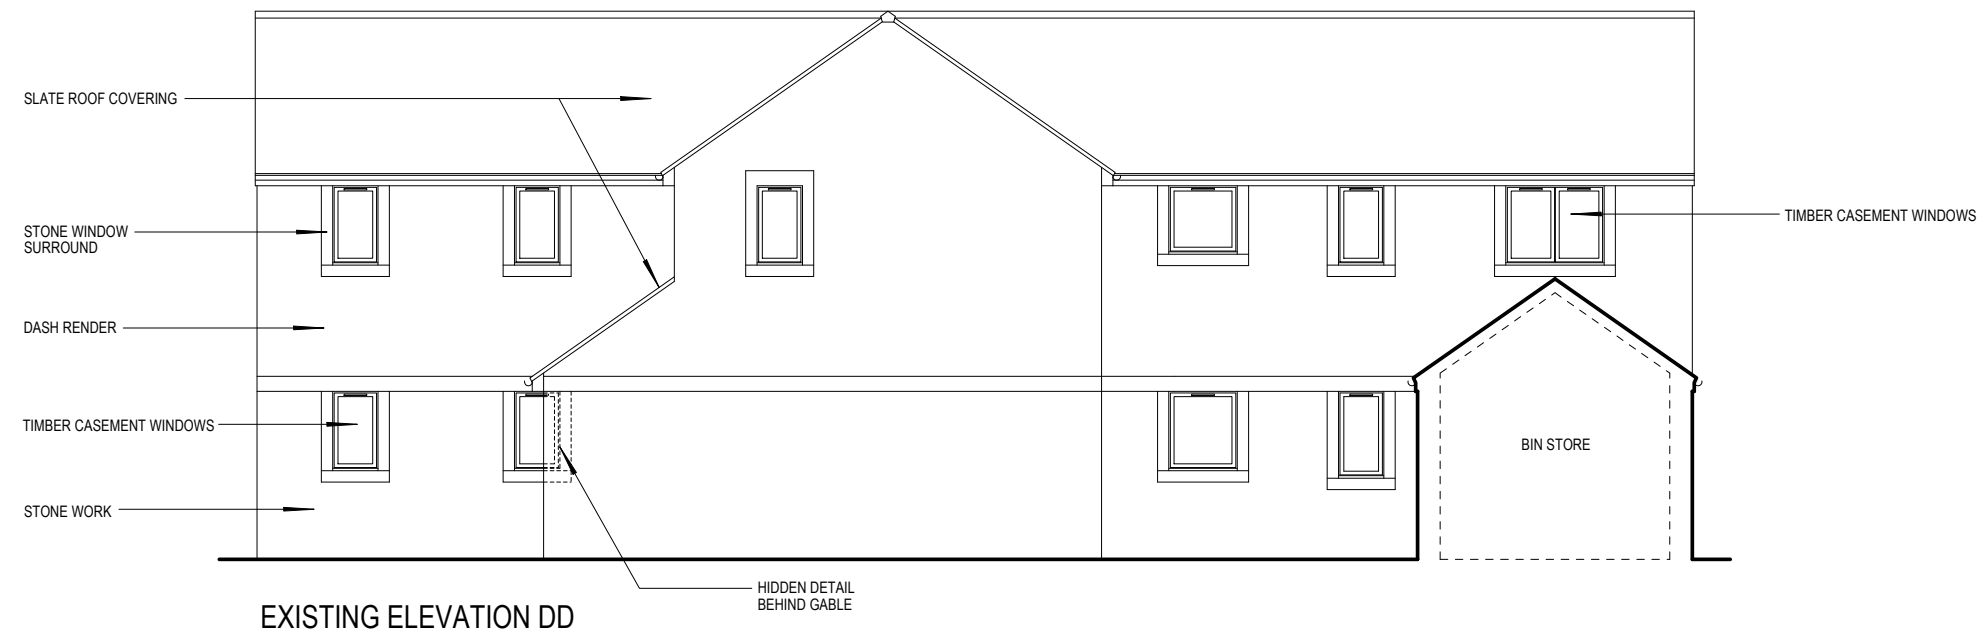

EXISTING ELEVATION DD



Rev. A/ 26/08/26 Frame Dims Added, Ex Material Revised	
Client	
PLACES FOR PEOPLE (A&I)	
Job Title	
PROPOSED WINDOW AND EXTERNAL DOOR REPLACEMENT SCHEME TO SELF-CONTAINED FLATS AT 1 - 7 THE SIDINGS, CASTLE VIEW, CLITHEROE, BB7 2JS	
Drawing Title	
EXISTING ELEVATIONS	
Scale 1:100 AT A2 (1:500 Identification Plan)	
Date	Drawn by
JULY 2026	I.C.
Orig No.	Rev.
PfP / TS / 01	A
© copyright	