



Existing and Proposed Block Plan - 1:500

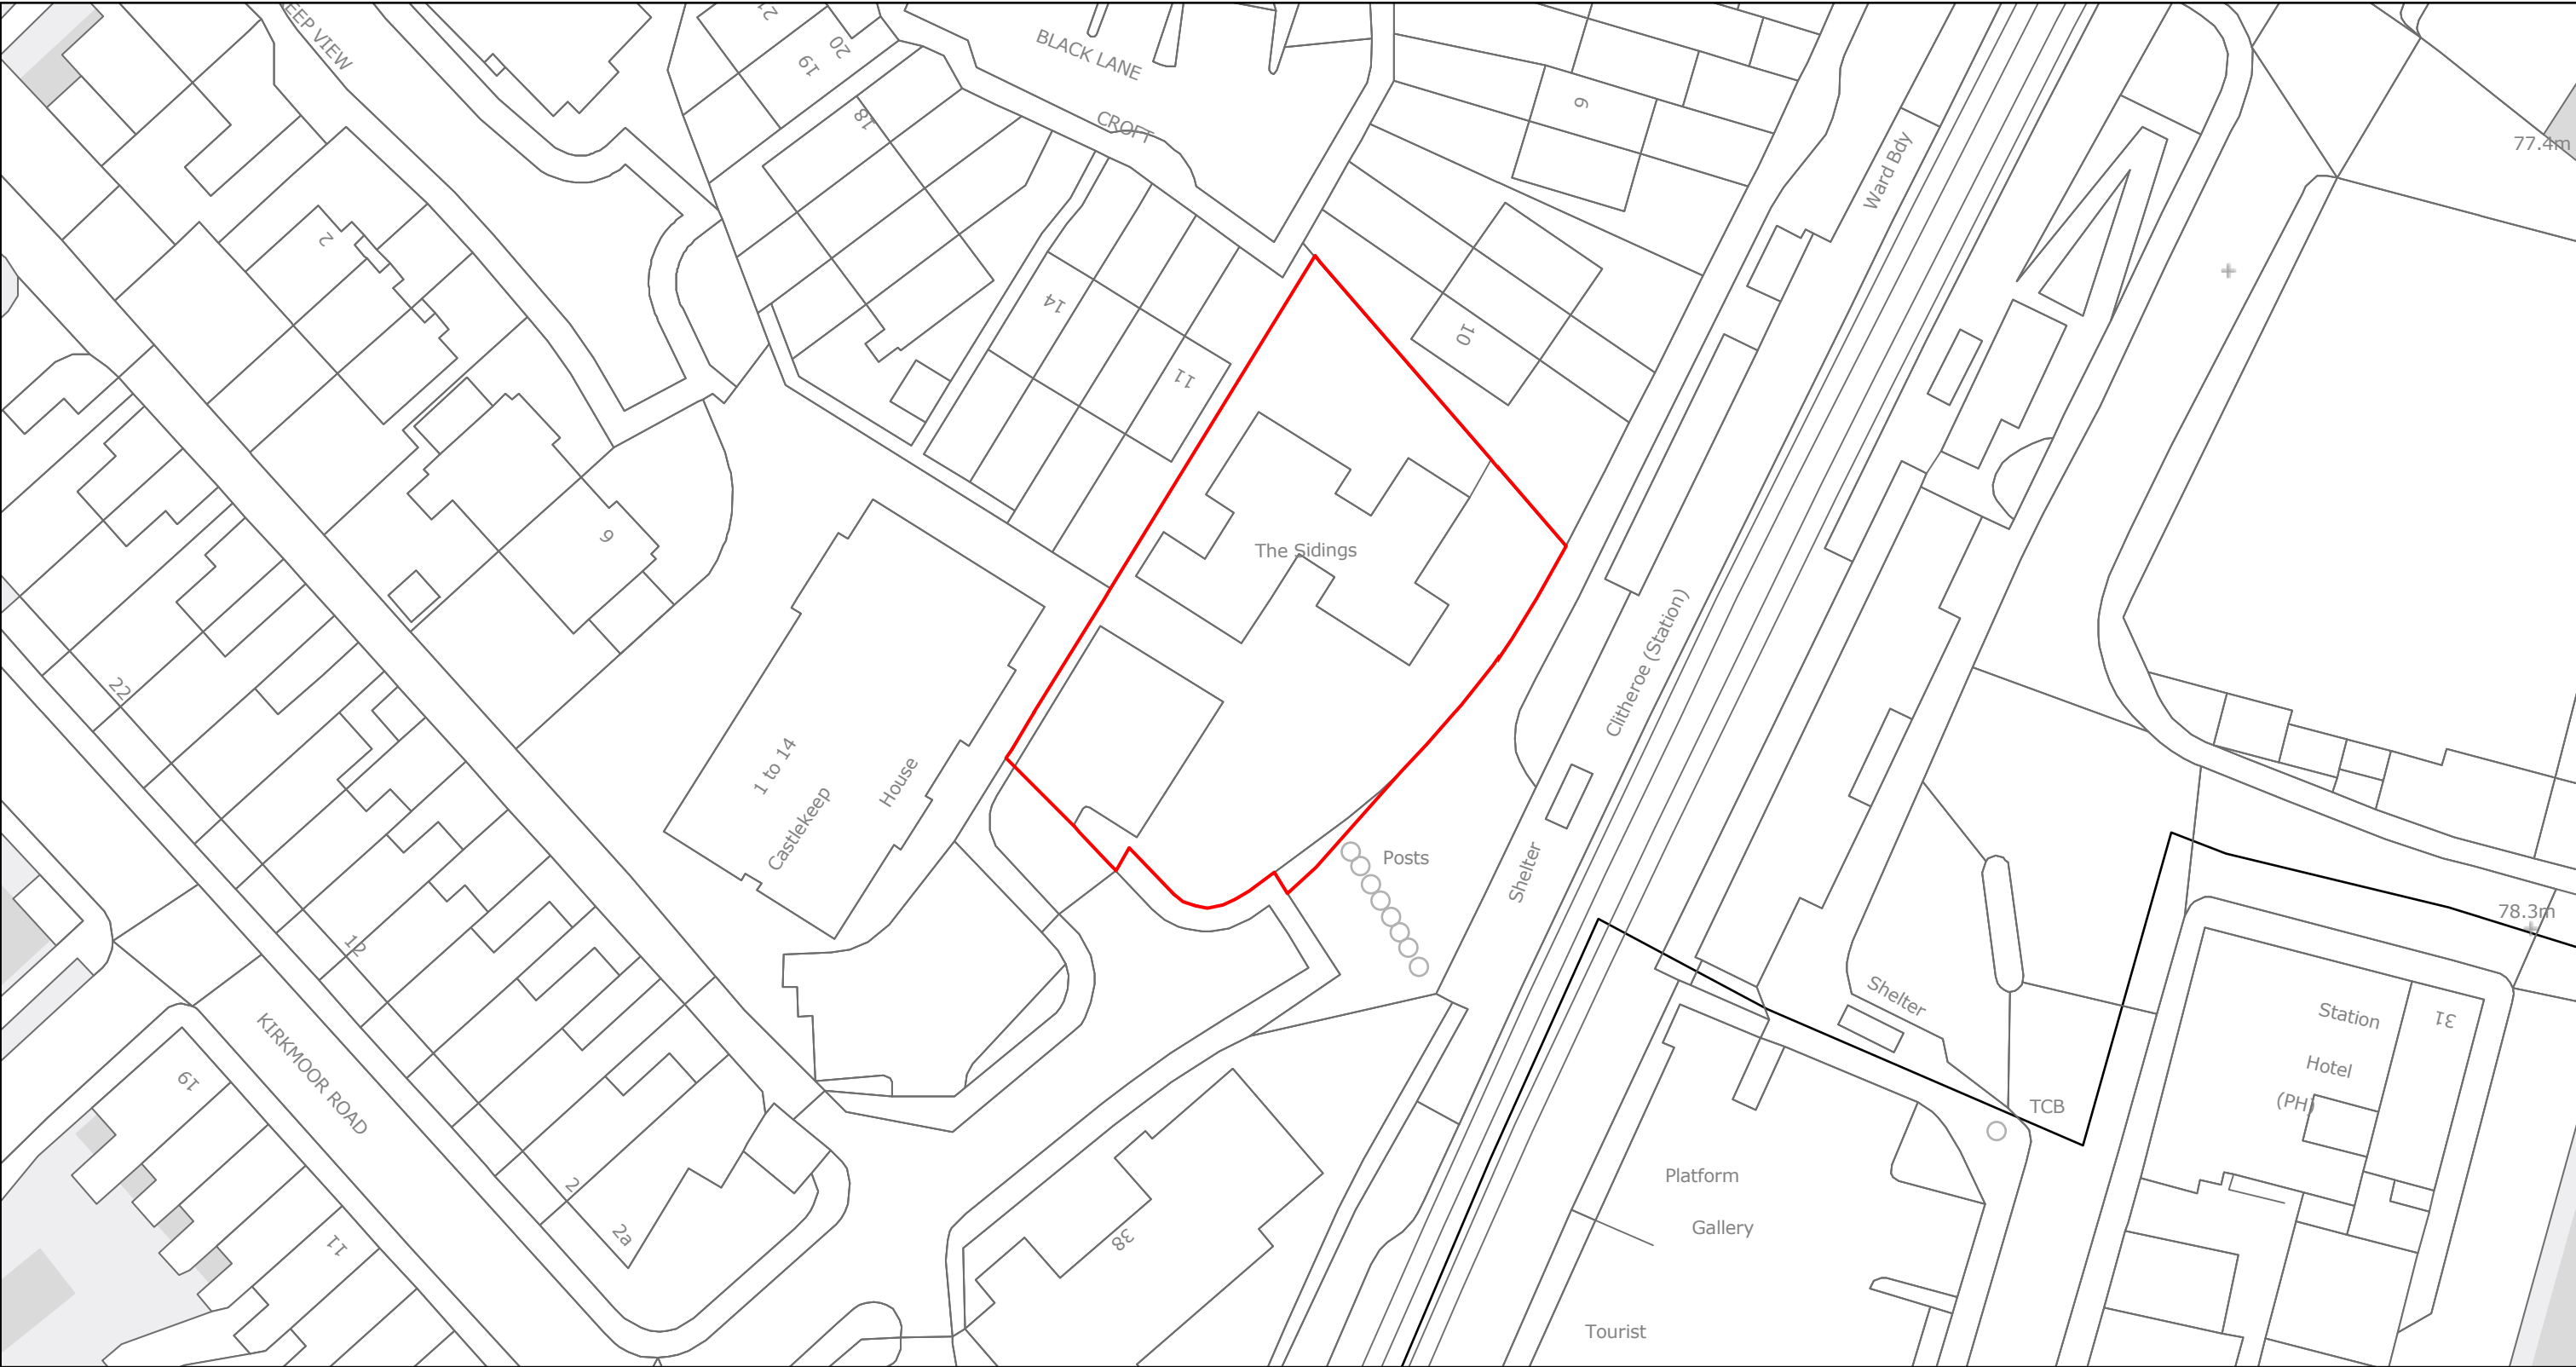

29/07/2026, 14:18:36

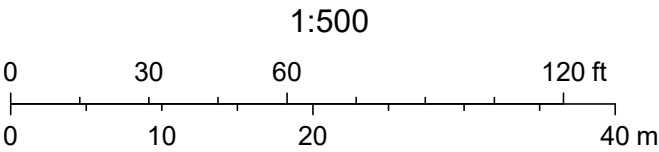

Contains OS data © Crown Copyright and database right 2026. Contains data from OS Zoomstack