



NOTE:
ALL DIMENSIONS MUST BE CHECKED ON SITE.
DO NOT SCALE FROM THIS DRAWING.

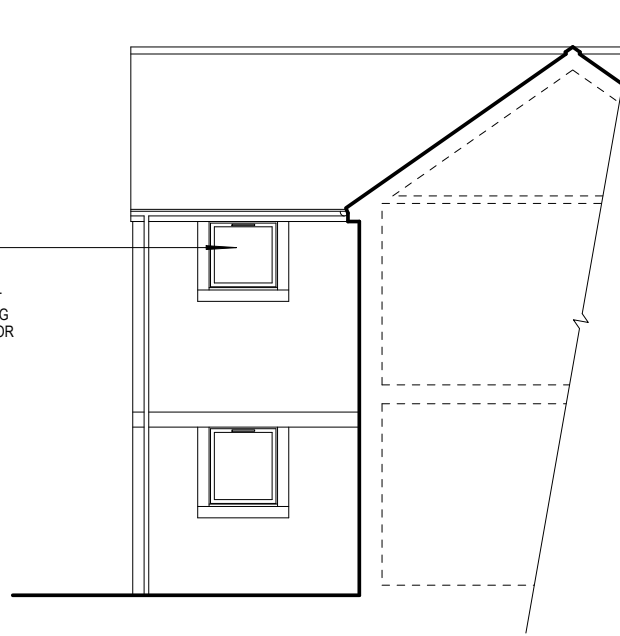


PROPOSED ELEVATION AA




PROPOSED ELEVATION E

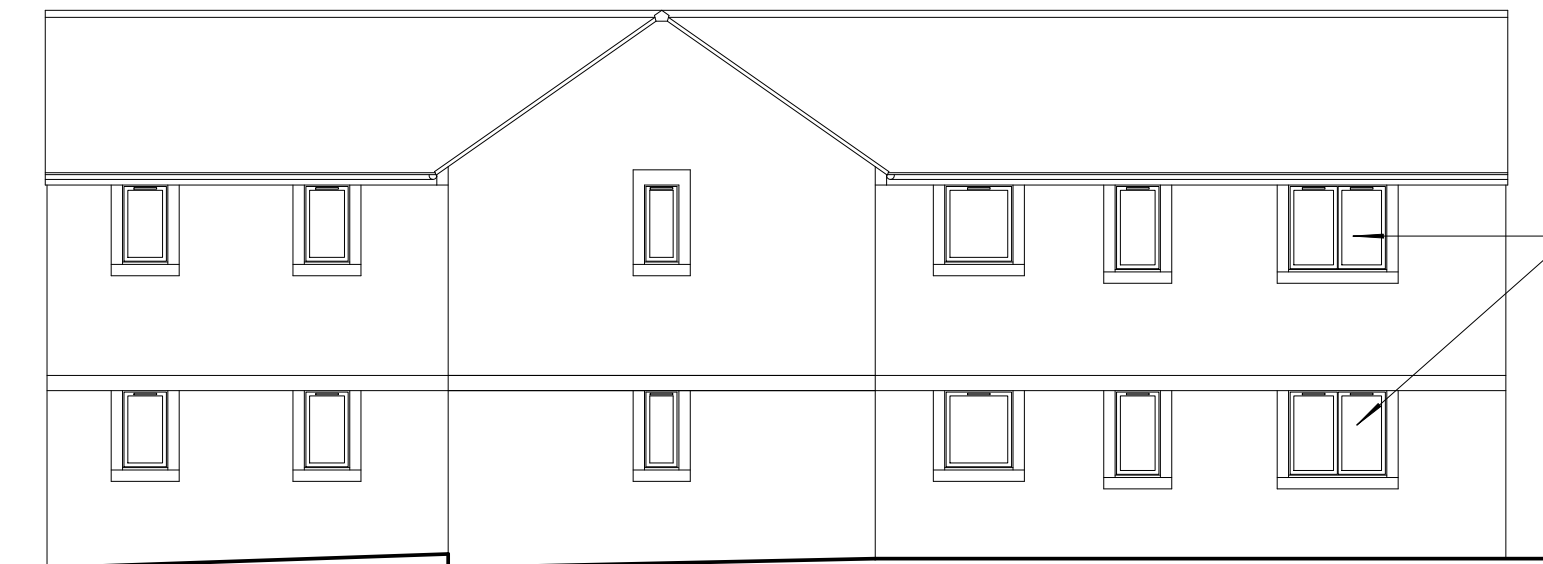

PROPOSED ELEVATION BB

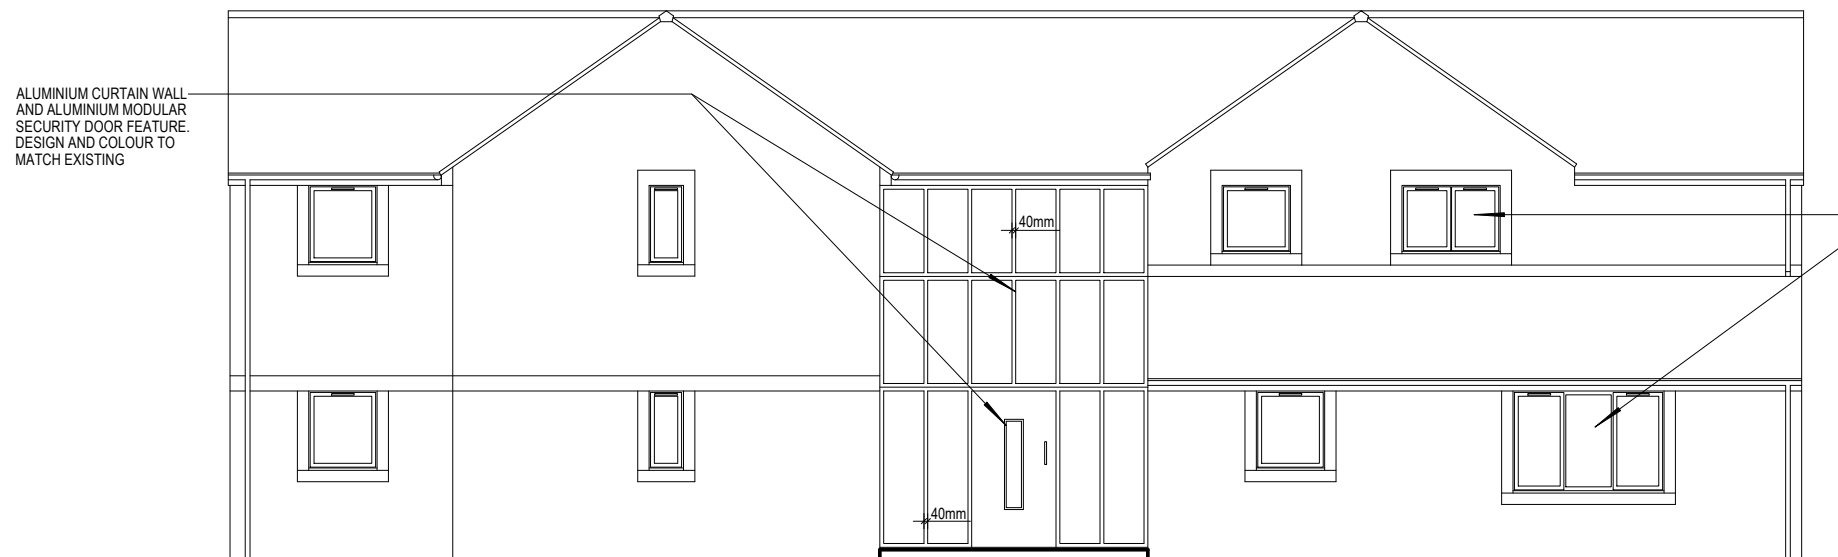

PROPOSED ELEVATION CC

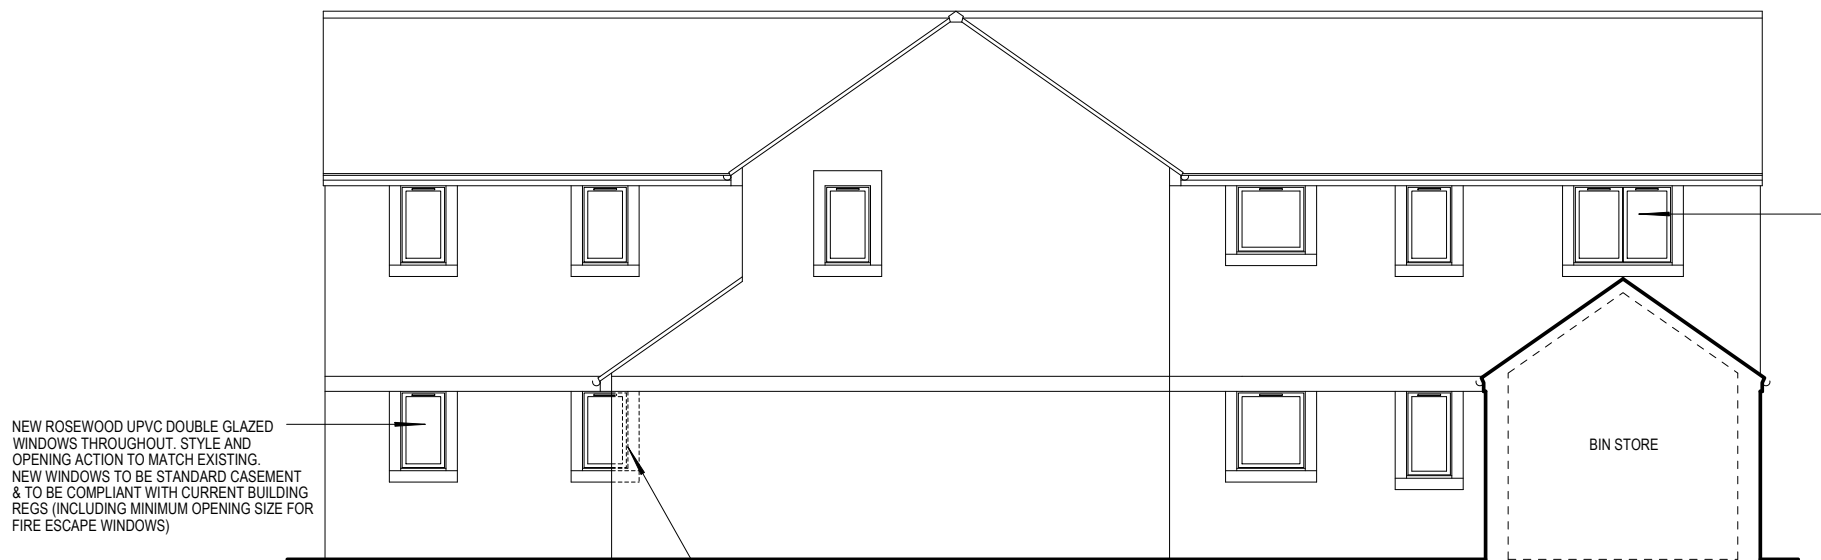

PROPOSED ELEVATION DD


NEW ROSEWOOD UPVC DOUBLE GLAZED
WINDOWS THROUGHOUT. STYLE AND
OPENING ACTION TO MATCH EXISTING.
NEW WINDOWS TO BE STANDARD CASEMENT
& TO BE COMPLIANT WITH CURRENT BUILDING
REGS (INCLUDING MINIMUM OPENING SIZE FOR
FIRE ESCAPE WINDOWS)

NEW ROSEWOOD UPVC DOUBLE GLAZED
WINDOWS THROUGHOUT. STYLE AND
OPENING ACTION TO MATCH EXISTING.
NEW WINDOWS TO BE STANDARD CASEMENT
& TO BE COMPLIANT WITH CURRENT BUILDING
REGS (INCLUDING MINIMUM OPENING SIZE FOR
FIRE ESCAPE WINDOWS)

NEW ROSEWOOD UPVC DOUBLE GLAZED
WINDOWS THROUGHOUT. STYLE AND
OPENING ACTION TO MATCH EXISTING.
NEW WINDOWS TO BE STANDARD CASEMENT
& TO BE COMPLIANT WITH CURRENT BUILDING
REGS (INCLUDING MINIMUM OPENING SIZE FOR
FIRE ESCAPE WINDOWS)

BIN STORE

HIDDEN DETAIL
BEHIND GABLE

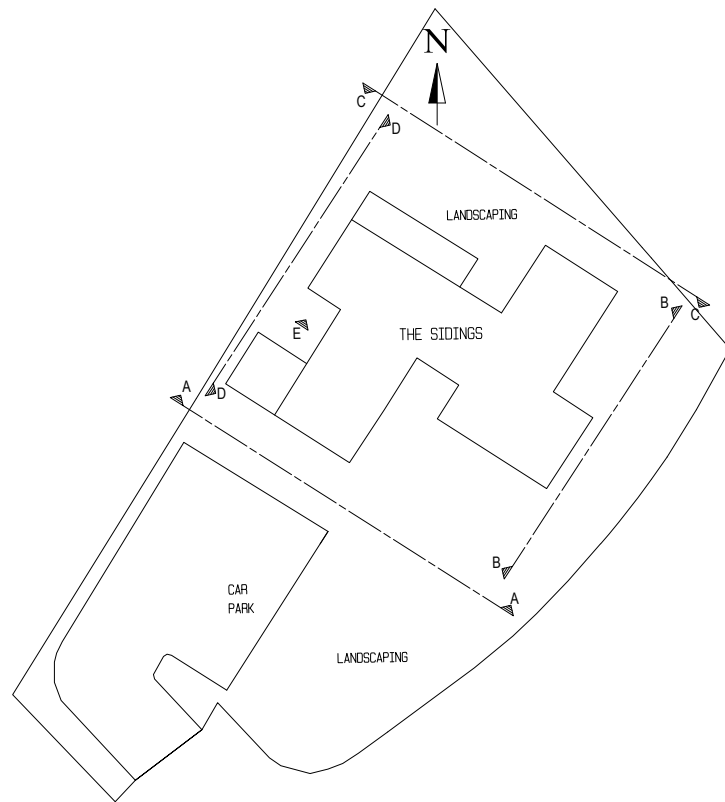

ELEVATION IDENTIFICATION PLAN - 1:500



Rev. A/26/08/26 | Frame Dims for Curtain Wall Added

Client

PLACES FOR PEOPLE (A&I)

Job Title
**PROPOSED WINDOW AND EXTERNAL
DOOR REPLACEMENT SCHEME TO
SELF-CONTAINED FLATS AT
1 - 7 THE SIDINGS, CASTLE VIEW,
CLITHEROE, BB7 2JS**

Drawing Title

PROPOSED ELEVATIONS

Scale 1:100 AT A2 (1:500 Identification Plan)

Date JULY 2026 Drawn by I.C.

Dwg No. **PfP / TS / 02** Rev. **A**

© copyright