


Lancashire County Council Map

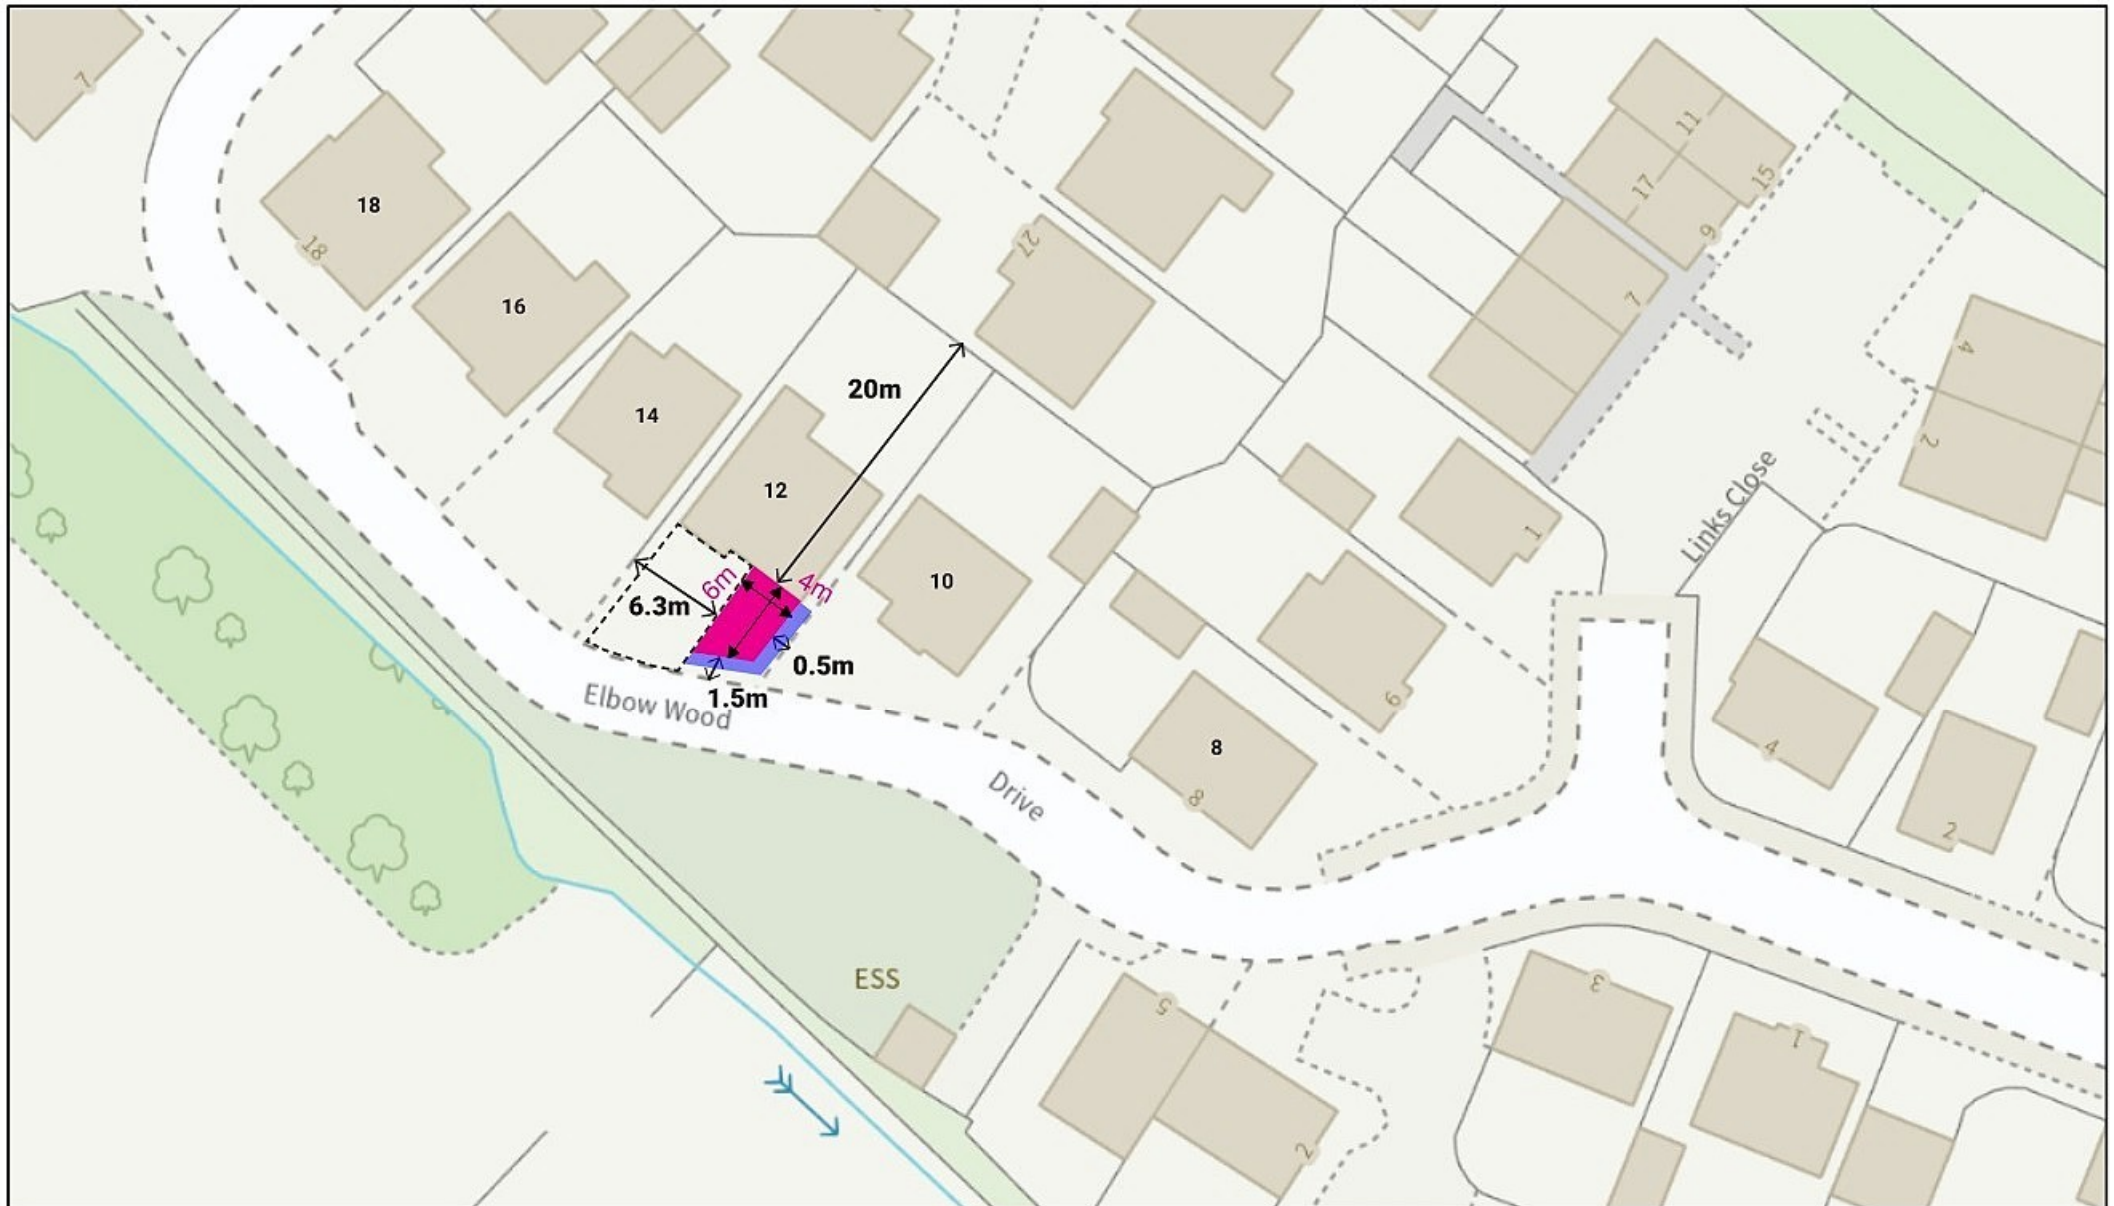

12 Elbow Wood Drive BB7 9ZD
Planning Application: 3/2026/0595

-  Proposed hardstanding
-  Existing hardstanding
-  Proposed permeable stone drainage to perimeter

