


Lancashire County Council Map

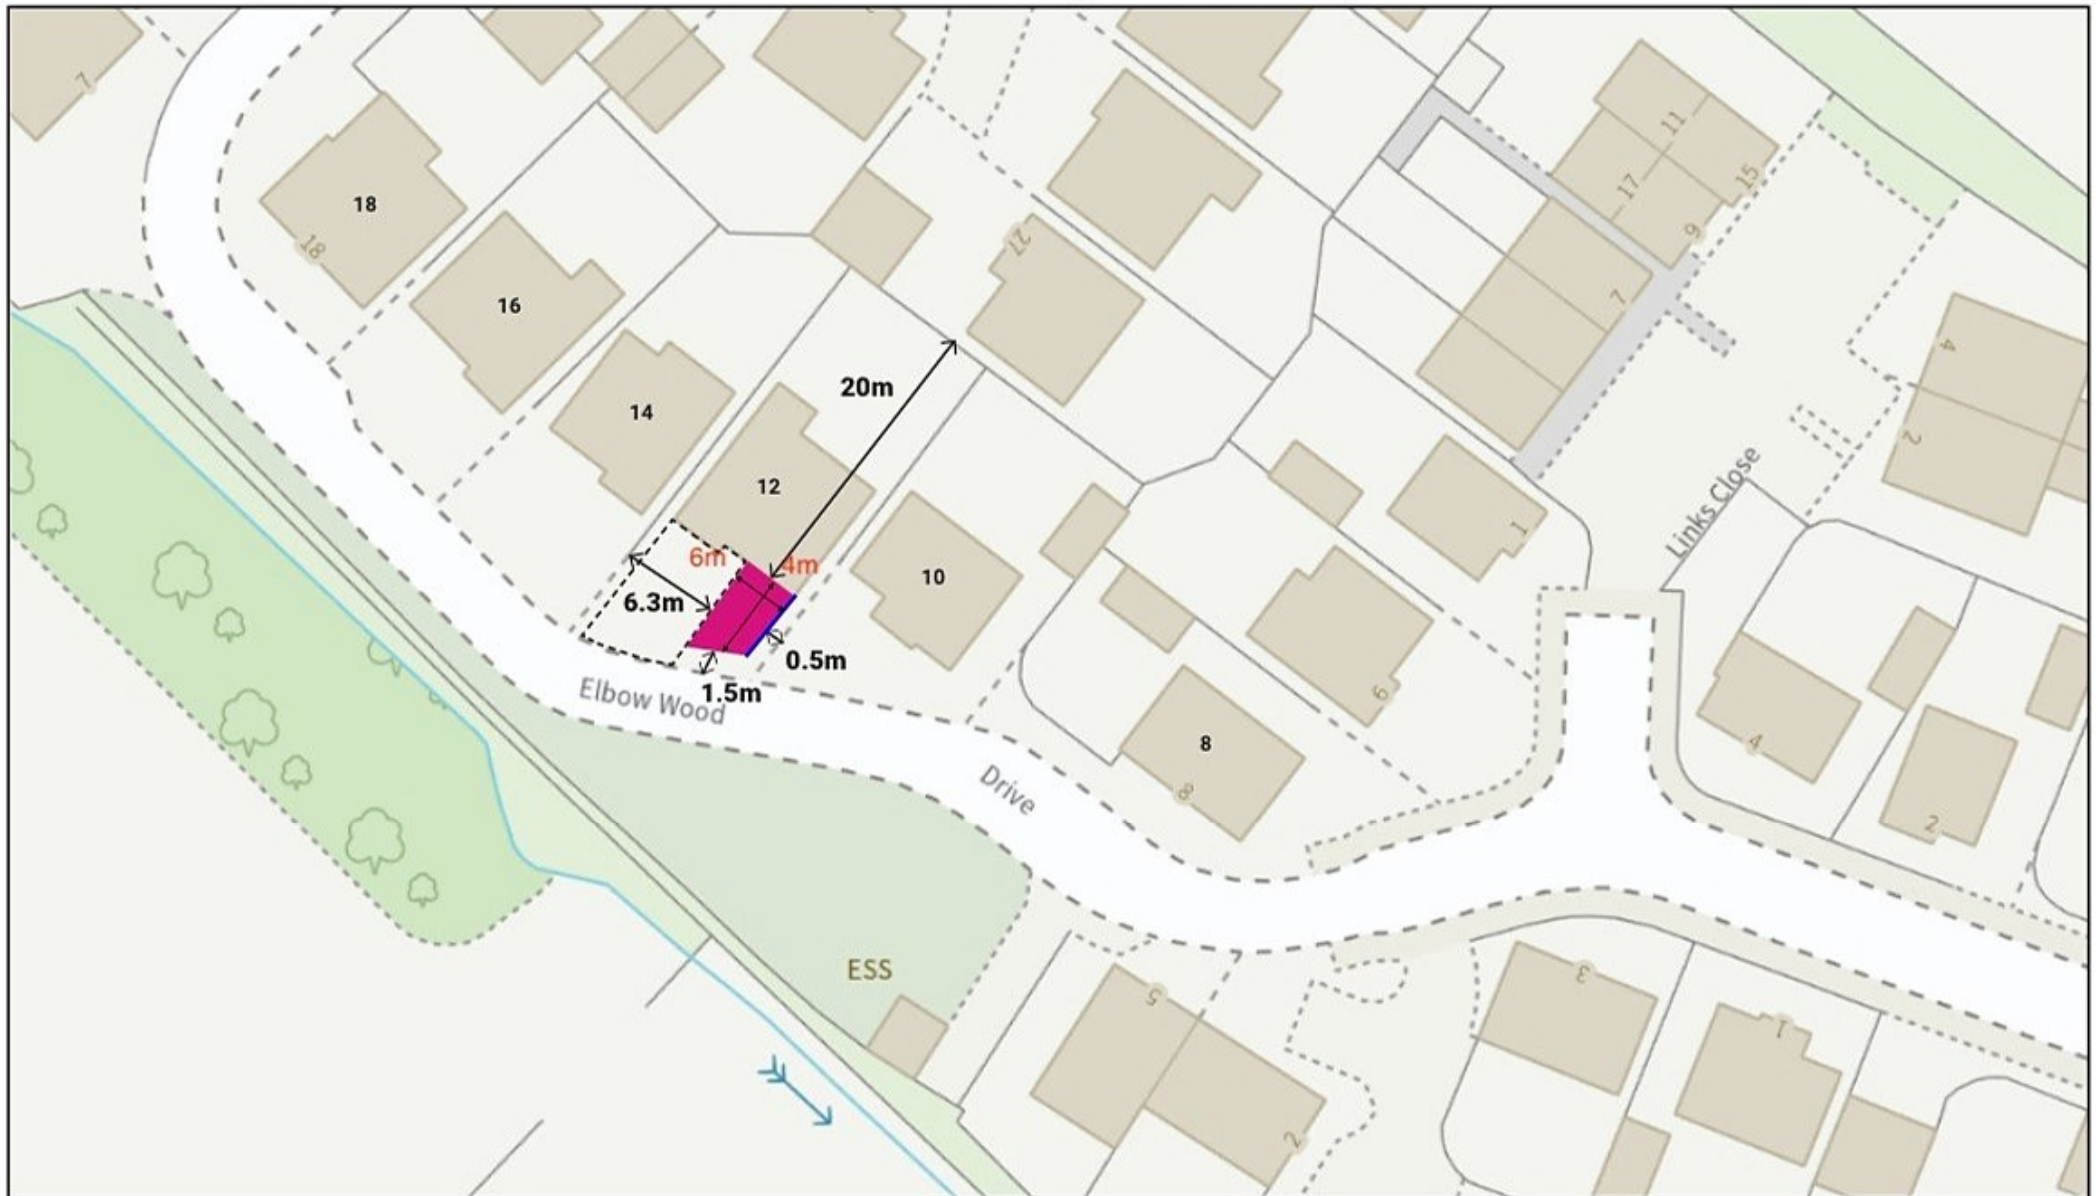

12 Elbow Wood Drive BB7 9ZD
Planning Application: 3/2026/0595

- Proposed hardstanding
- Existing hardstanding
- Proposed ACO drain

