


EXISTING FRONT ELEVATION

Front Elevation

No proposed changes to elevation

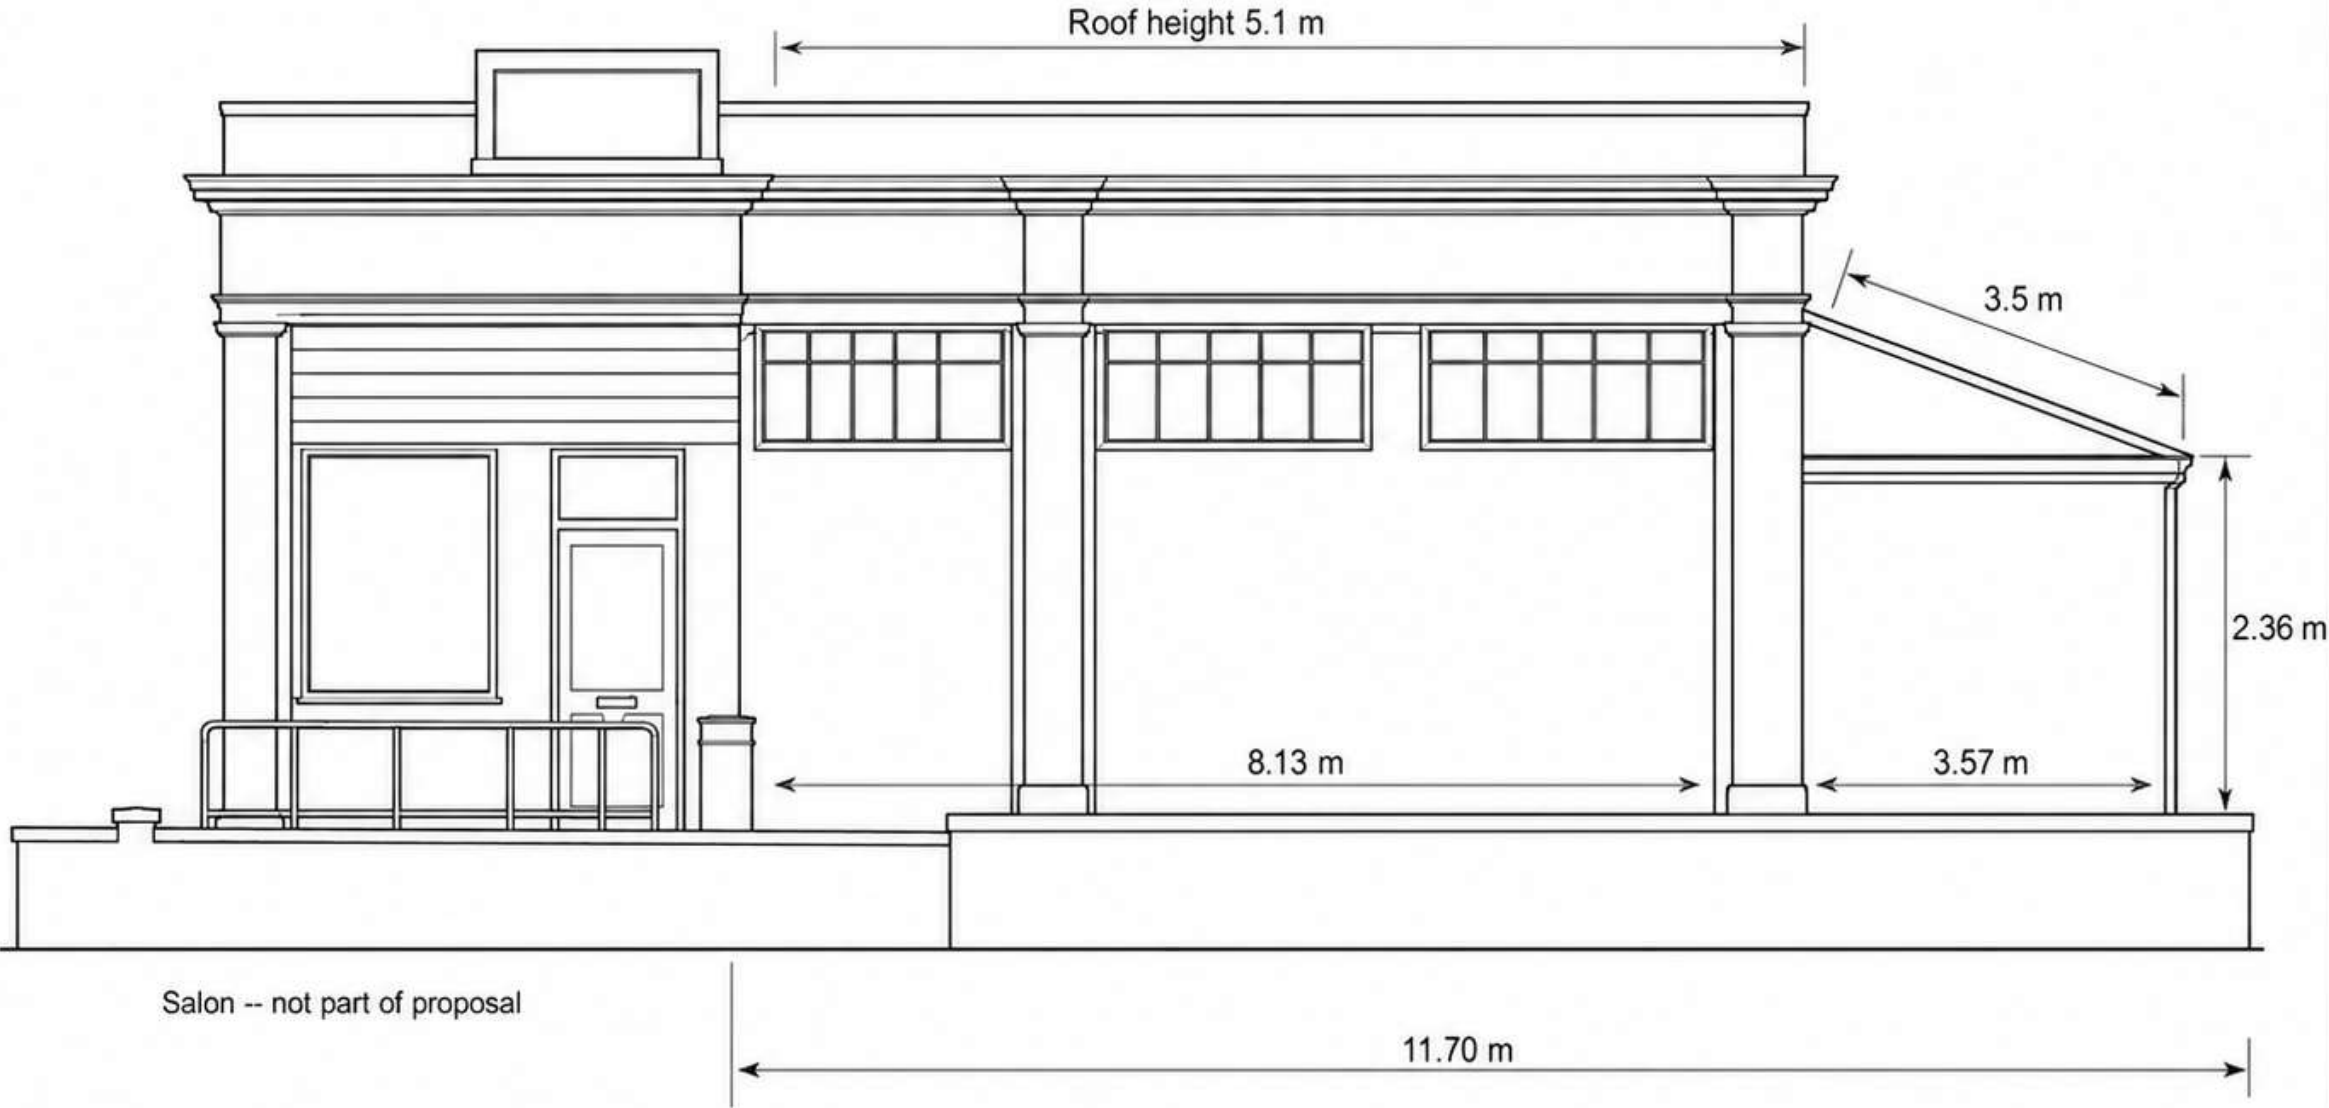

1:50



Drawing:	Existing Front Elevation
Scale:	1:50
Paper:	A3 Landscape
Units:	metres