
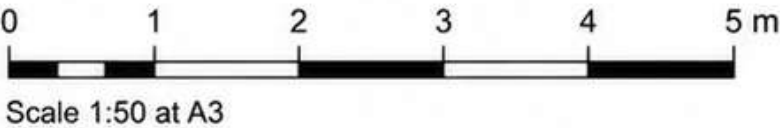


EXISTING SIDE ELEVATION

No proposed changes to elevation

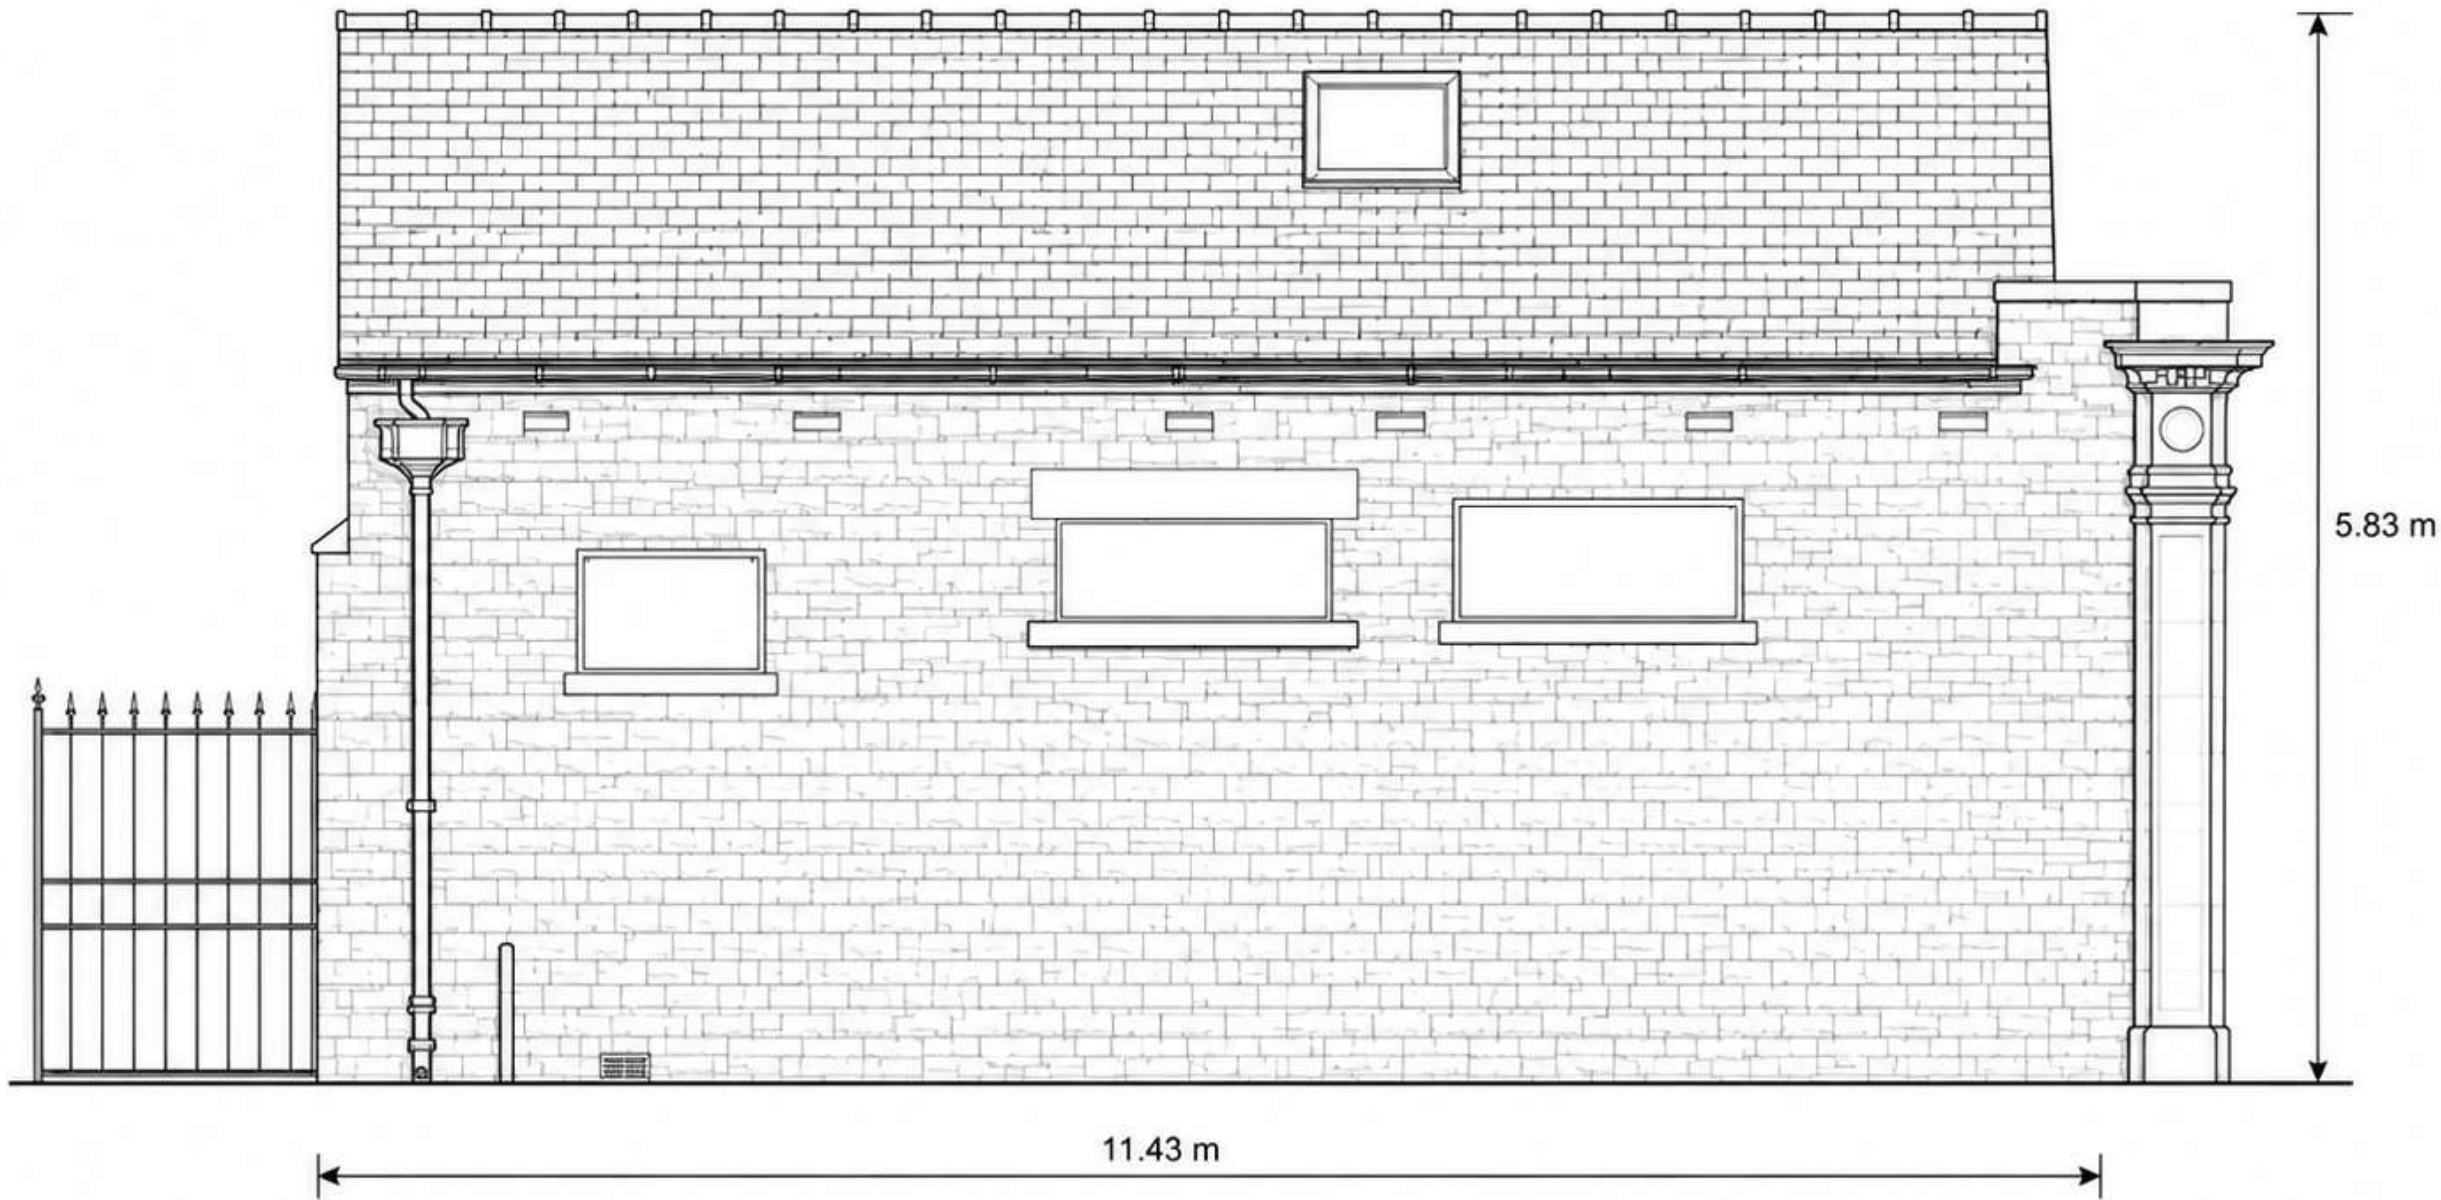

This is Unit 1 the salon which is not part of proposal

Drawing:	Existing Side Elevation
Scale:	1:50
Paper:	A3 Landscape
Units:	metres