



general notes:
copyright reserved to mck associates ltd. and this drawing may not be used or reproduced without prior written consent.

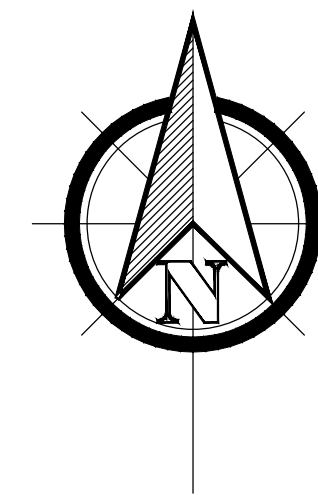

KEY

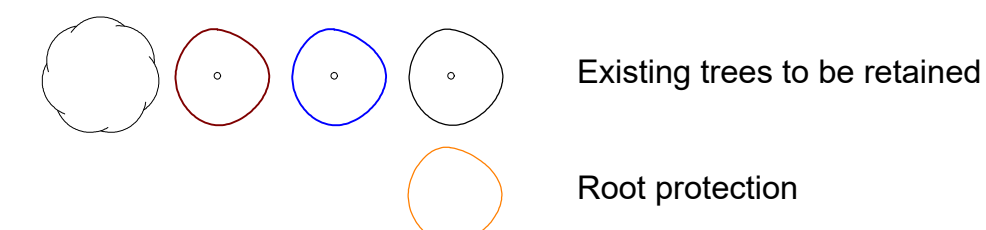

Existing trees to be retained

Root protection

Trees to be removed

Direct loss for construction:
T23
T24
T25
T26
T27
T28
T55
Part of G1

Removal for safety - in proximity to proposals:
T6
T10
T19
T20
T21
T22

Retained in reduced form as habitat:
T16
T17
T31
T34
T37
T38
T39

Rev. Date By Description

Client:




mck associates limited
architecture | building surveying | urban design

burnaby villa ■ 48 walling street road ■ fulwood ■ preston ■ pr2 8bp
tel: 01772 774510 fax: 01772 774511 email mck@mckassociates.co.uk

Project:
CLITHEROE ROAD
WHALLEY

Drawing Title:
TREES TO BE REMOVED / RETAINED
IN A REDUCED FORM

Drawn: CT	Checked: PM	Scale: 1:500	Date: 19/06/2026
Job No: 24-124	Drawing No: TR01	Rev:	

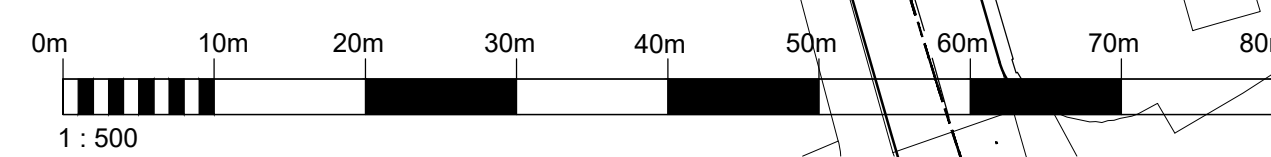

Drawn: PM & Location: 23/05/2024 14:00:24 1:1 - Pringle Homes - Site at Clitheroe Road, Whalley/Pringle Associates Ltd. Proposed 002 The Landmark 0002/24-124-0002 Proposed 002 Landmark Rev 1:1