


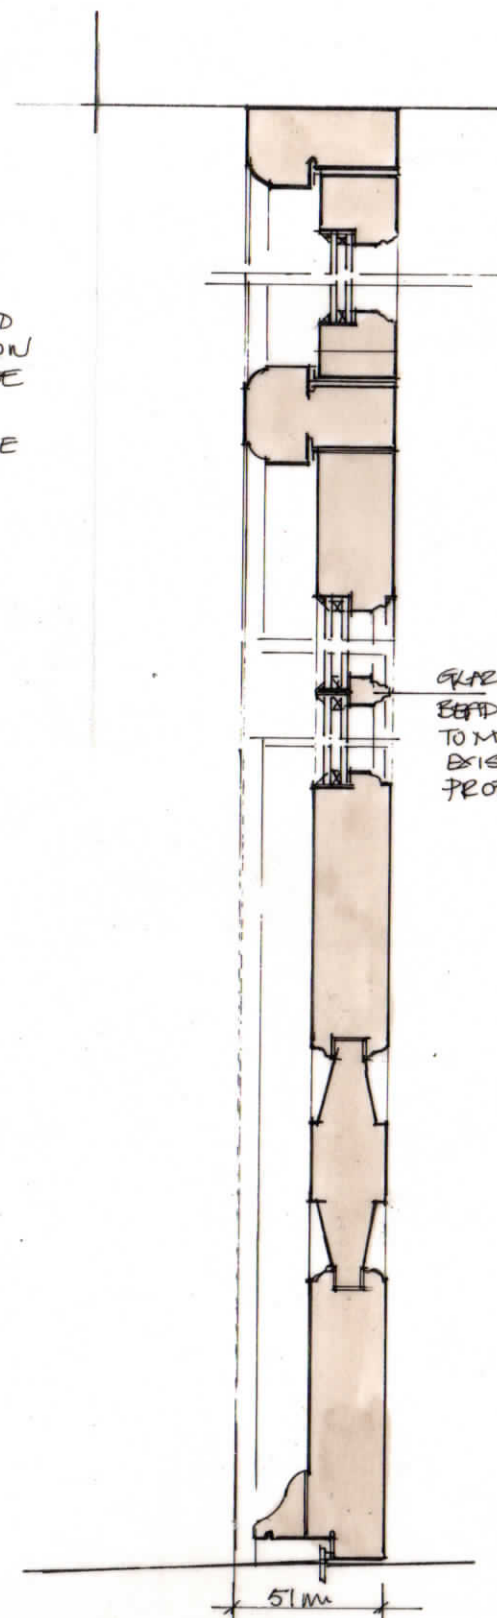
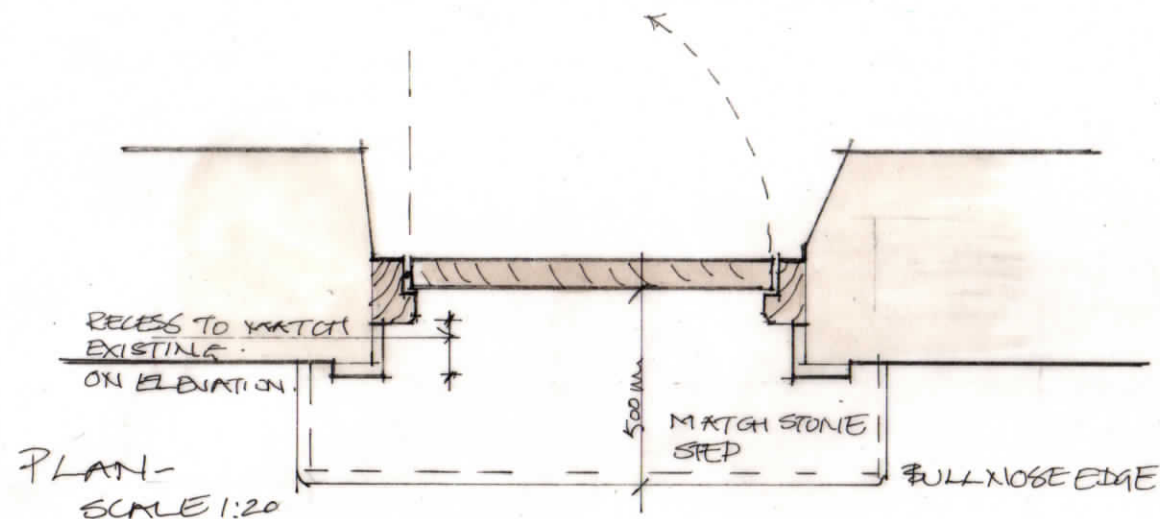
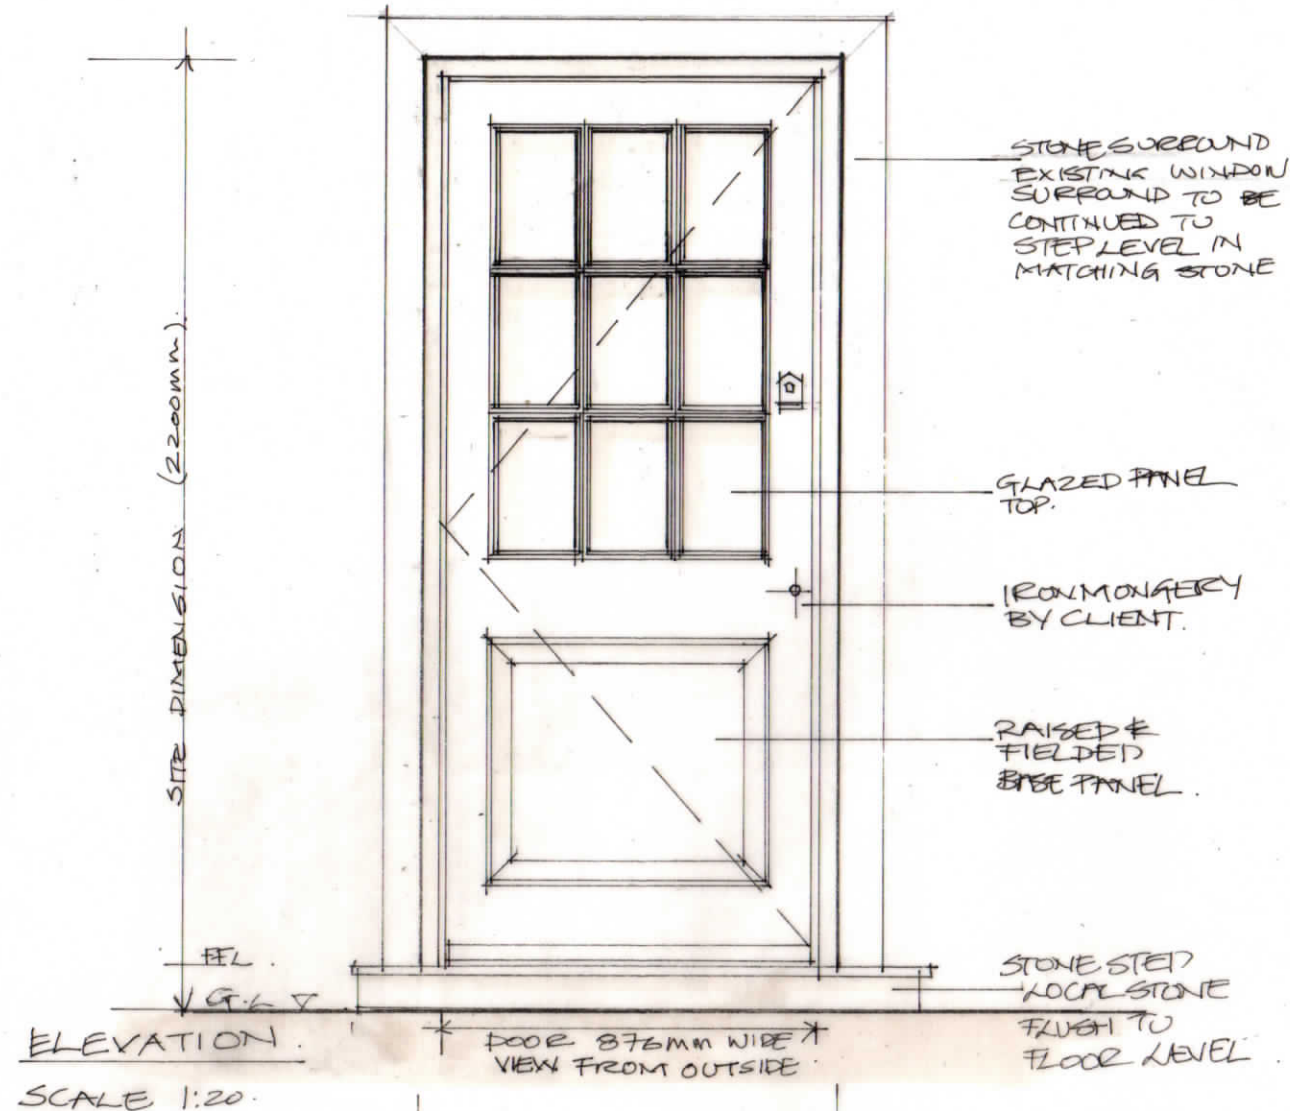


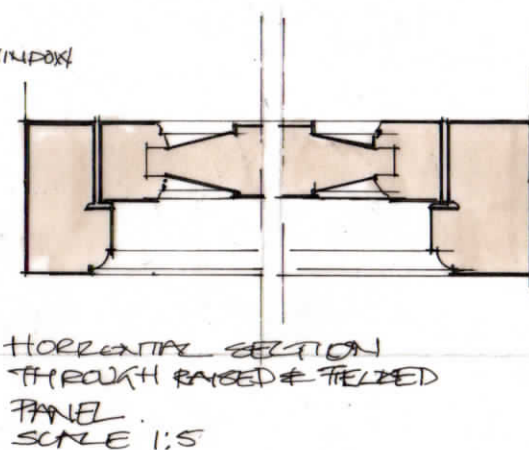

SECTION THROUGH DOOR VERTICAL - SCALE 1:5

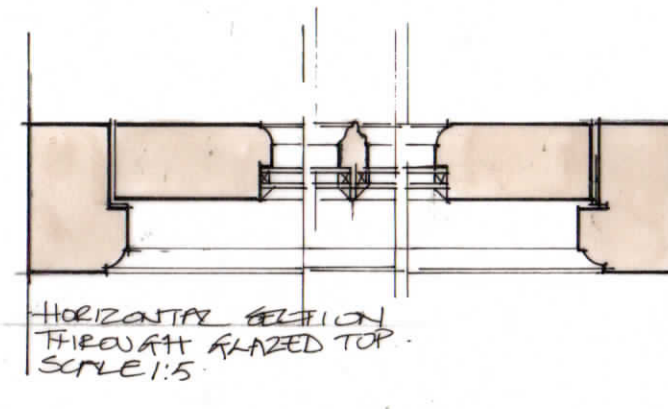

GLAZING BEAD PROFILE TO MATCH EXISTING WINDOW PROFILES

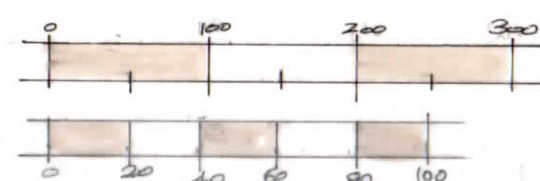

Notes: Do not scale from Drawings. This drawing is for planning purposes only
 Glazing: Slimline, Timbalite, or similar 4/6/4 Soft Low. Clear. Timber Accoya.
 Paint finish to match the existing white elevation. Stone surround to be an extension of the existing window surround, in matching local stone with a matching finish.

DC	
Project: 21 Church Street, Clitheroe	
Title: Proposed D1 Details	
Date: July 2026	Scale: 1.20 / 1.5
Drawing Number: PL/ 466 /11	
Do not scale: Check all dimensions on site.	
Copyright remains with D C Architectural Design	
DC Architectural Design; Stonecroft East End Ampleforth	
York YO62 4DA M 07768 960326	
E info@dcarchitecturaldesign.co.uk	