


WEST LANE

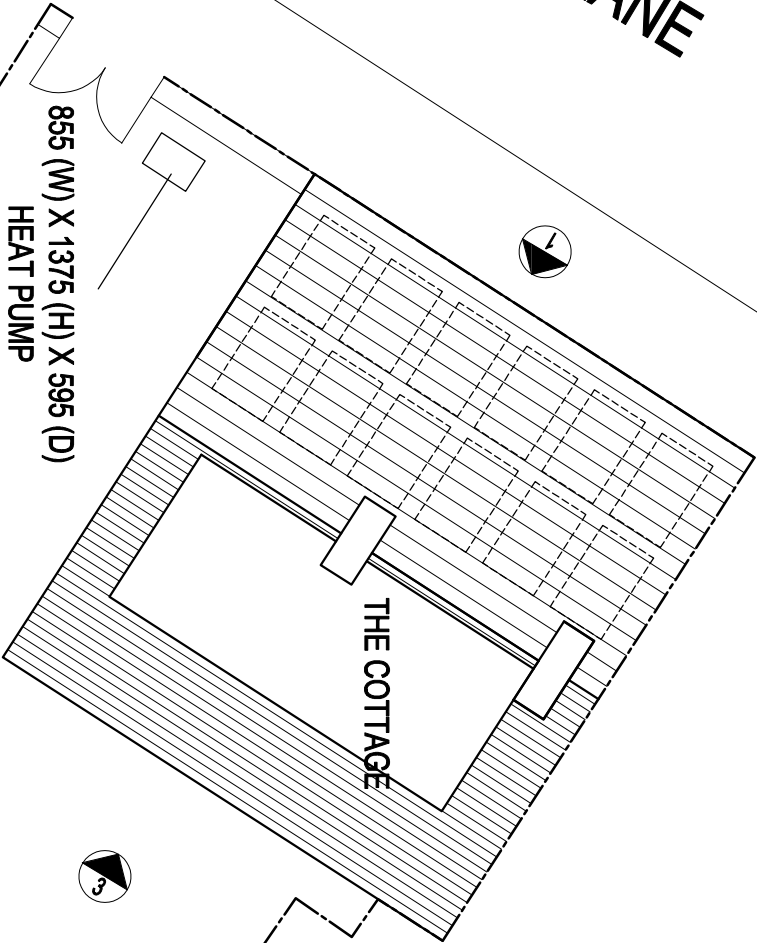

GARDEN

Project THE_COTTAGE WORSTON	Scale 1:125	Sheet Size A3	Job Number
	Drawing Title PROPOSED_SITE_PLAN	Drawing Status PLANNING	Drawing Number 05